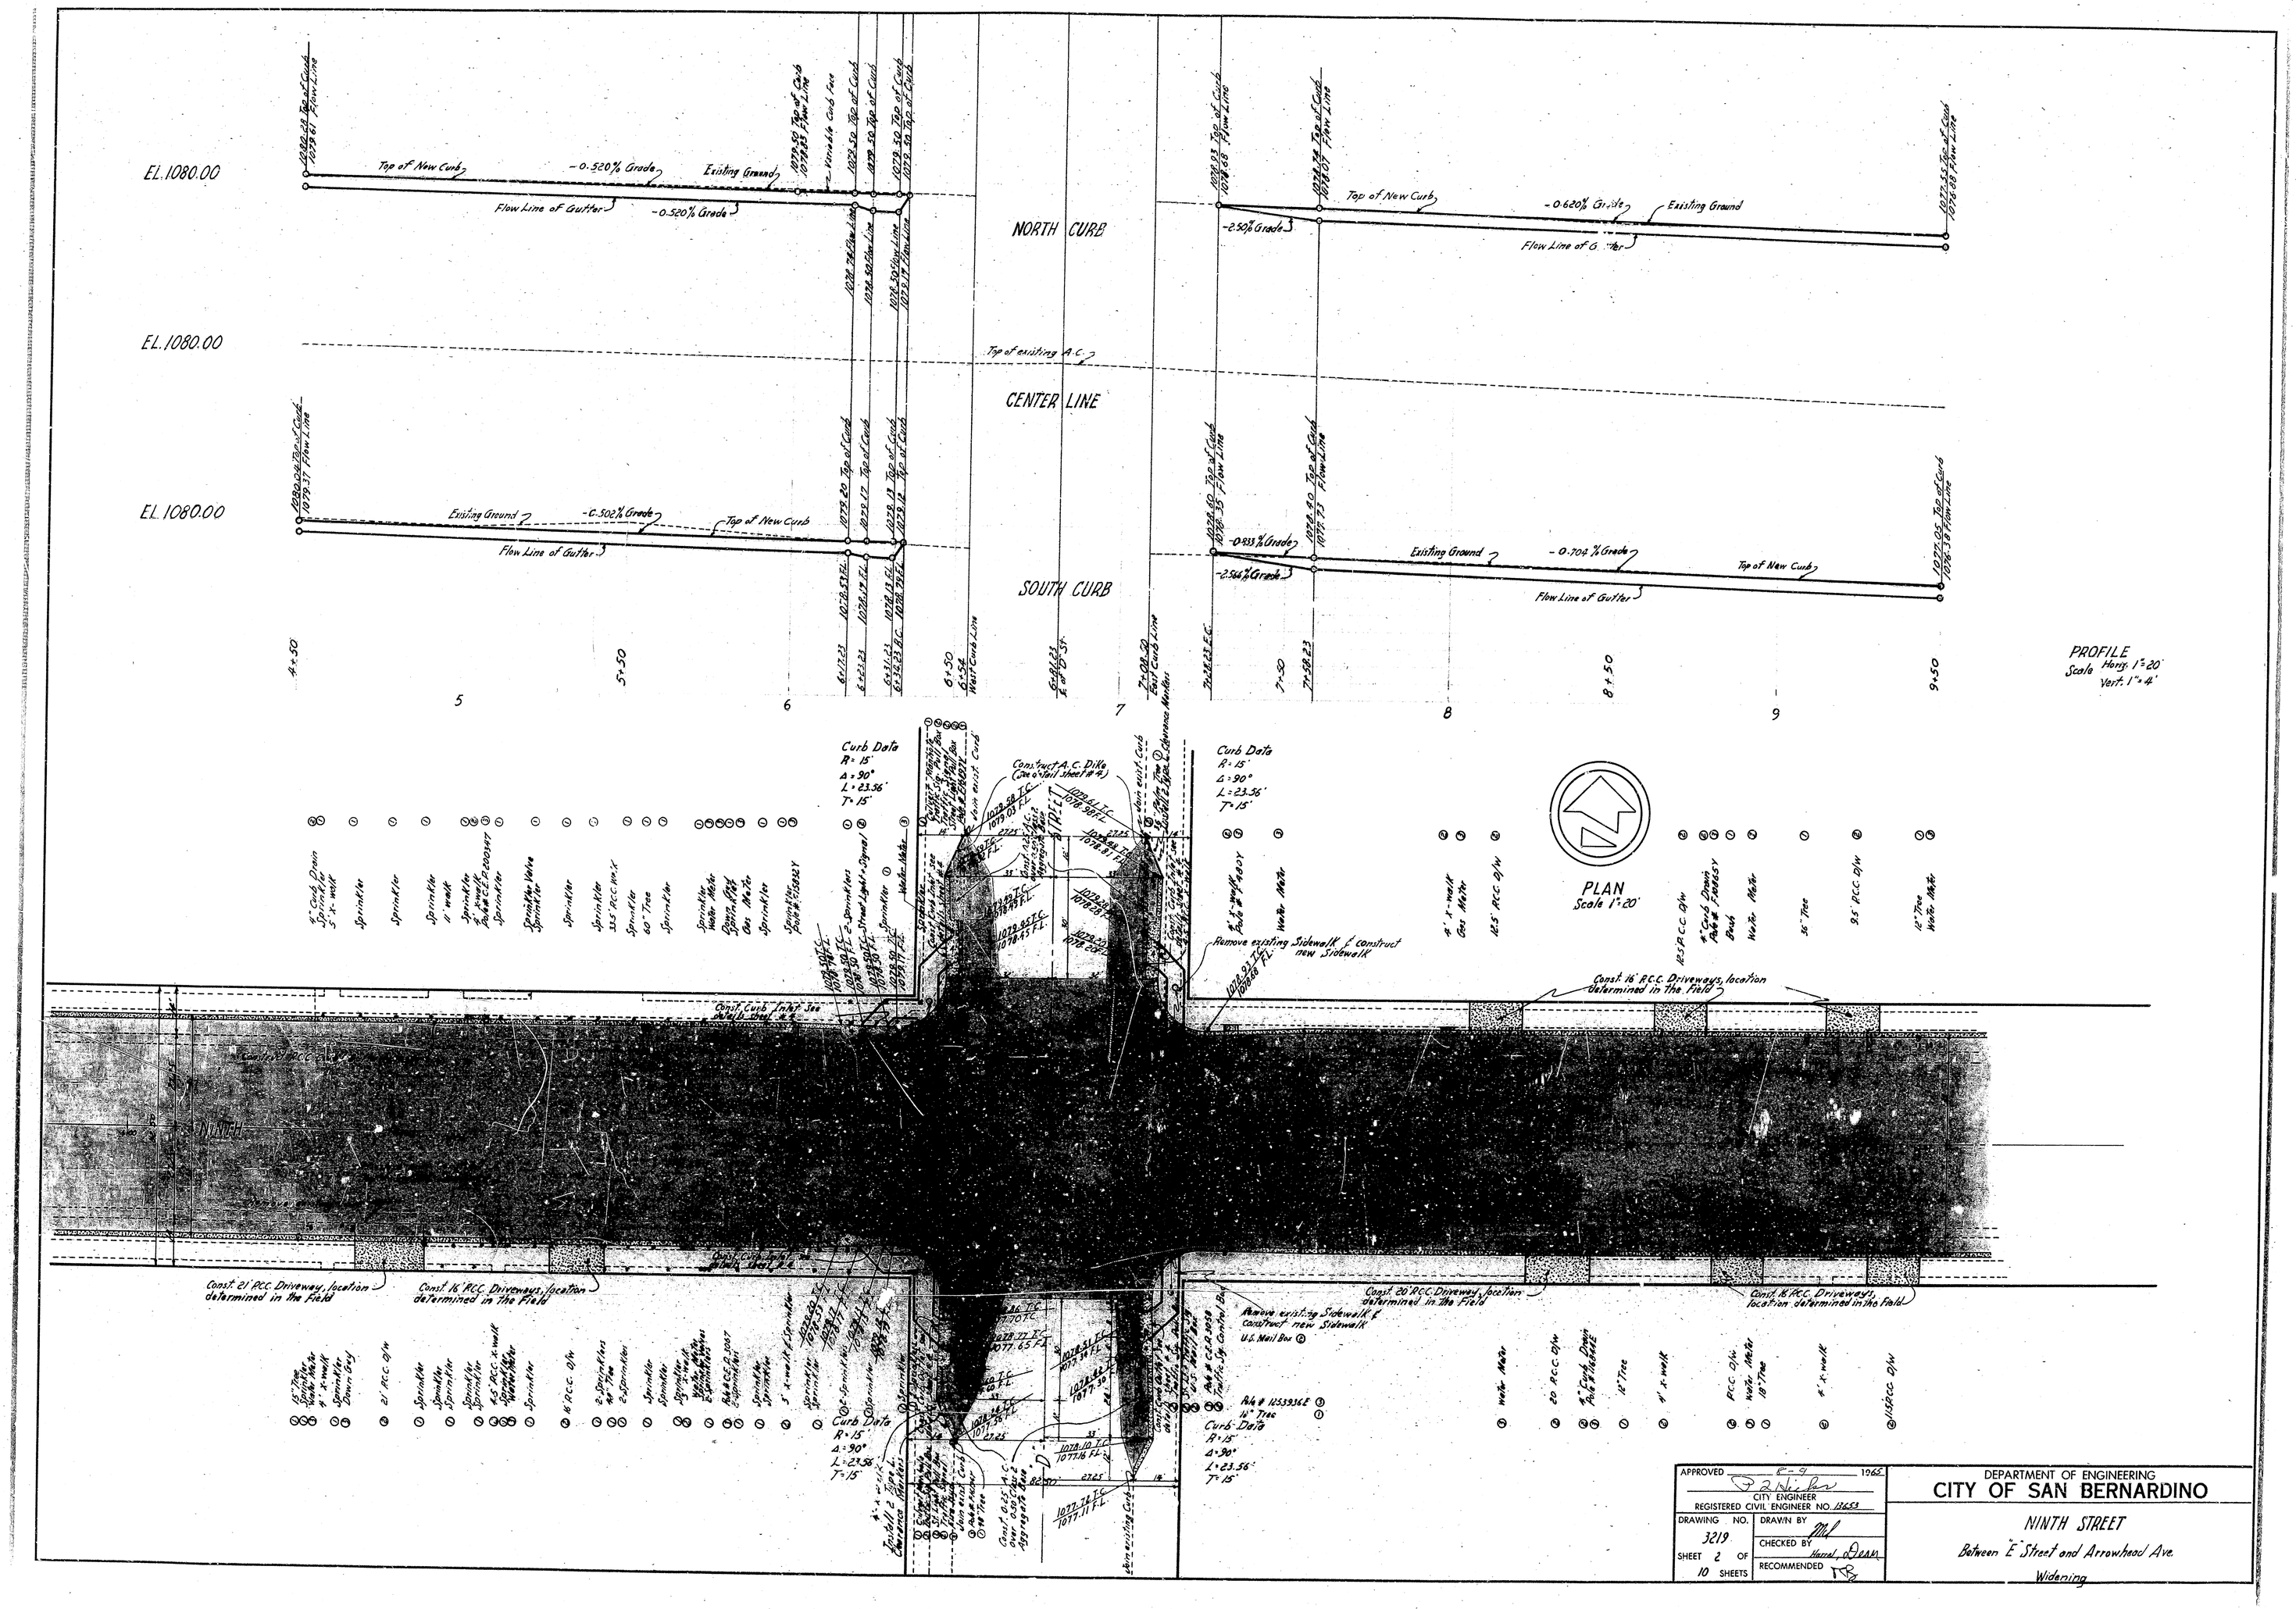
EL. 1080.00
EL. 1080.00
EL. 1080.00
NORTH CURB
CENTER LINE
SOUTH CURB
Top of New Curb
Existing Ground
Flow Line of Gutter
Top of existing A.C.
PROFILE
Scale Horiz. 1" = 20'
Vert. 1" = 4'
PLAN
Scale 1" = 20'
Curb Data
R = 15'
Δ = 90°
L = 23.56'
T = 15'
Const. 16' P.C.C. Driveways, location determined in the Field
Const. 21' P.C.C. Driveway, location determined in the Field
Const. 20' P.C.C. Driveway, location determined in the Field
Remove existing Sidewalk & construct new Sidewalk
Construct A.C. Dike (See detail sheet # 4)
U.S. Mail Box
APPROVED
CITY ENGINEER
REGISTERED CIVIL ENGINEER NO. 13653
DRAWING NO. 3219
SHEET 2 OF 10 SHEETS
DRAWN BY
CHECKED BY
RECOMMENDED
DEPARTMENT OF ENGINEERING
CITY OF SAN BERNARDINO
NINTH STREET
Between "E" Street and Arrowhead Ave.
Widening