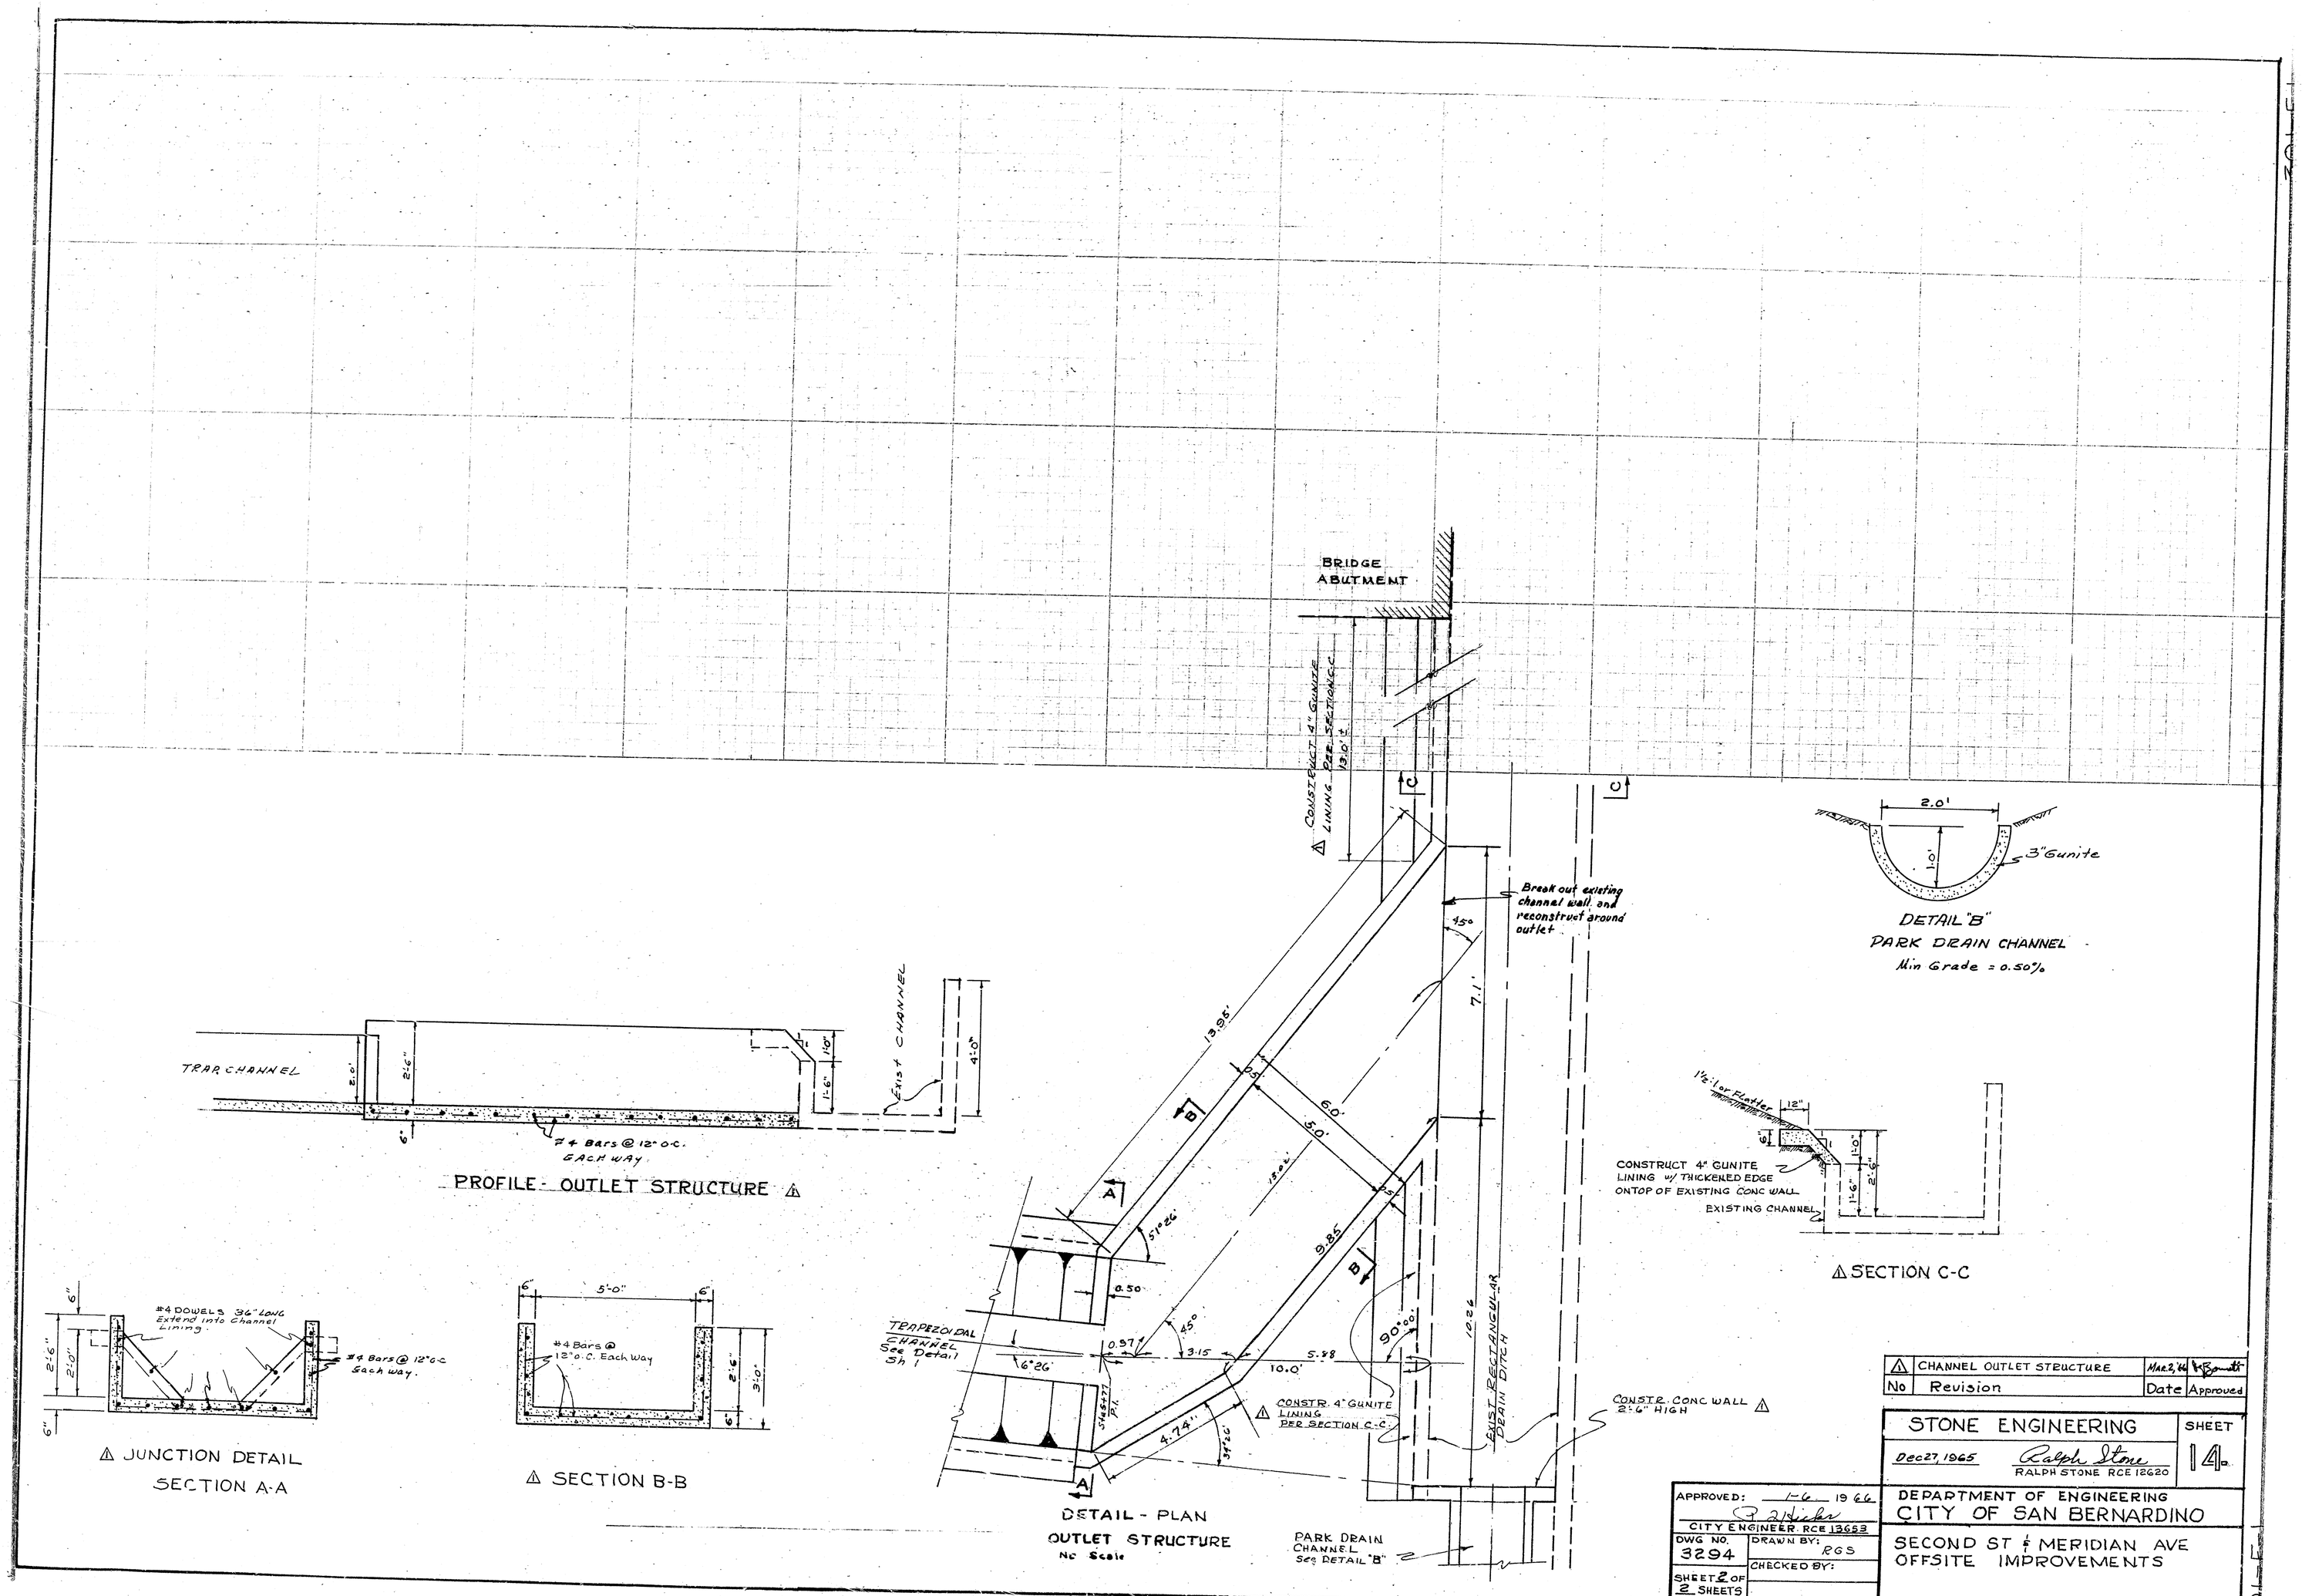

⚠	CHANNEL OUTLET STRUCTURE	Mar 2, 66	Bonetti
No	Revision	Date	Approved

STONE ENGINEERING — SHEET 14

Dec 27, 1965 — Ralph Stone, RALPH STONE RCE 12620

APPROVED: 1-6 19 66
CITY ENGINEER RCE 13683

DEPARTMENT OF ENGINEERING
CITY OF SAN BERNARDINO

DWG NO. 3294
DRAWN BY: RGS
CHECKED BY:
SHEET 2 OF 2 SHEETS

SECOND ST & MERIDIAN AVE
OFFSITE IMPROVEMENTS

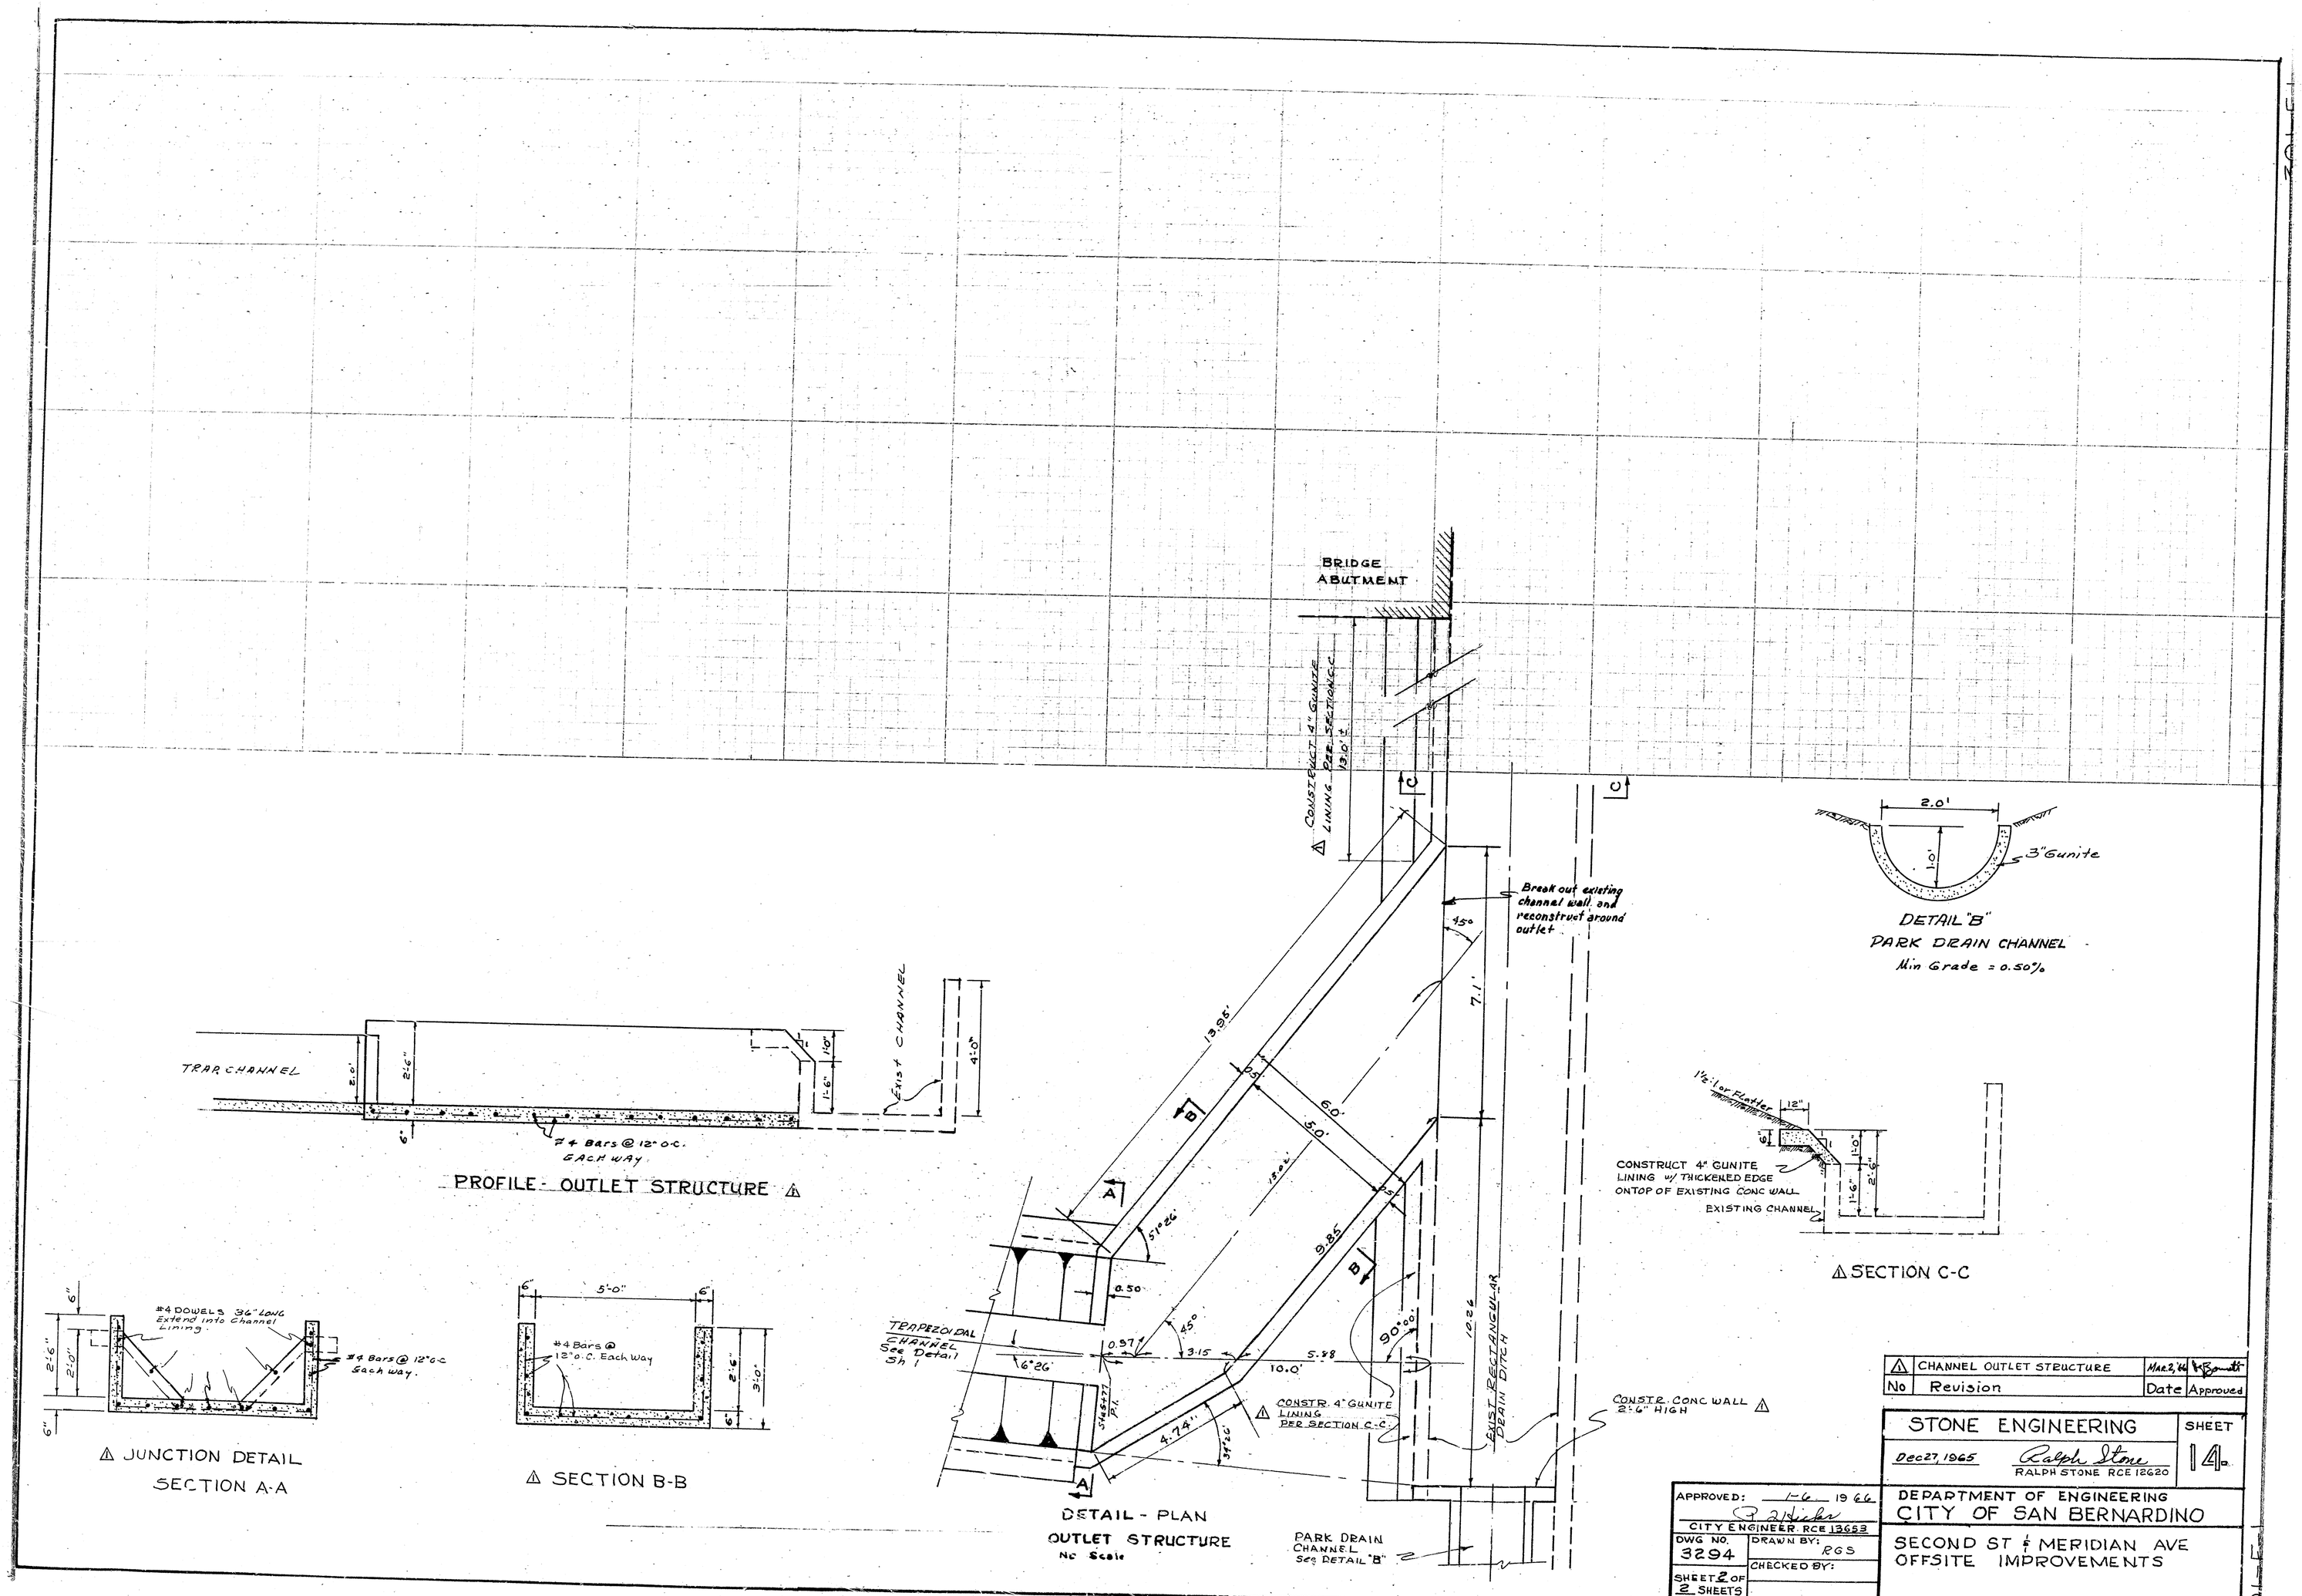

⚠	CHANNEL OUTLET STRUCTURE	Mar 2, 66	Bonetti
No	Revision	Date	Approved

STONE ENGINEERING — SHEET 14

Dec 27, 1965 — Ralph Stone, RALPH STONE RCE 12620

APPROVED: 1-6 19 66
CITY ENGINEER RCE 13683

DEPARTMENT OF ENGINEERING
CITY OF SAN BERNARDINO

DWG NO. 3294
DRAWN BY: RGS
CHECKED BY:
SHEET 2 OF 2 SHEETS

SECOND ST & MERIDIAN AVE
OFFSITE IMPROVEMENTS