PROFILE
14TH STREET
(LA JUNTA TO MORDE)

Scale Horiz. 1" = 40'
Vert. 1" = 4'

F.B. 136/33-34

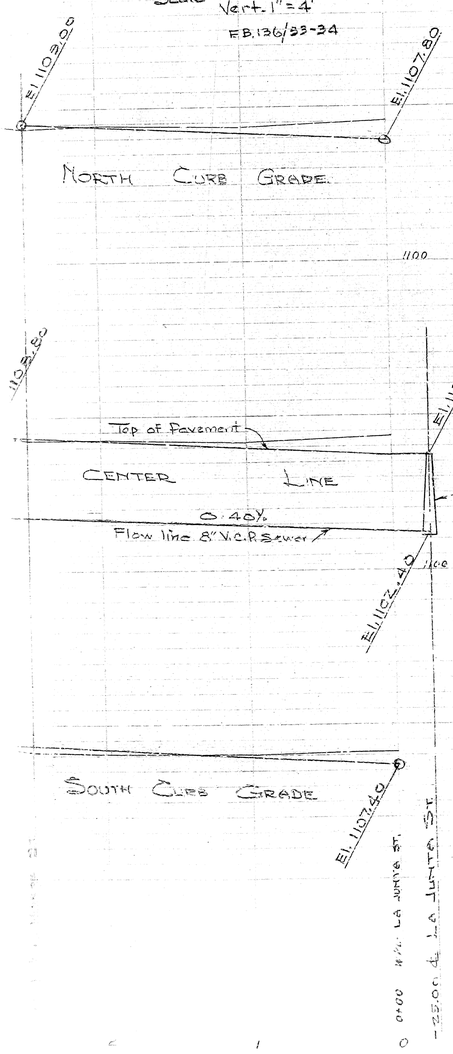

PROFILE
LA JUNTA STREET
(14th ST. TO GILBERT ST.)

F.B. 136/38-40

Scale Horiz. 1" = 40'
Vert. 1" = 4

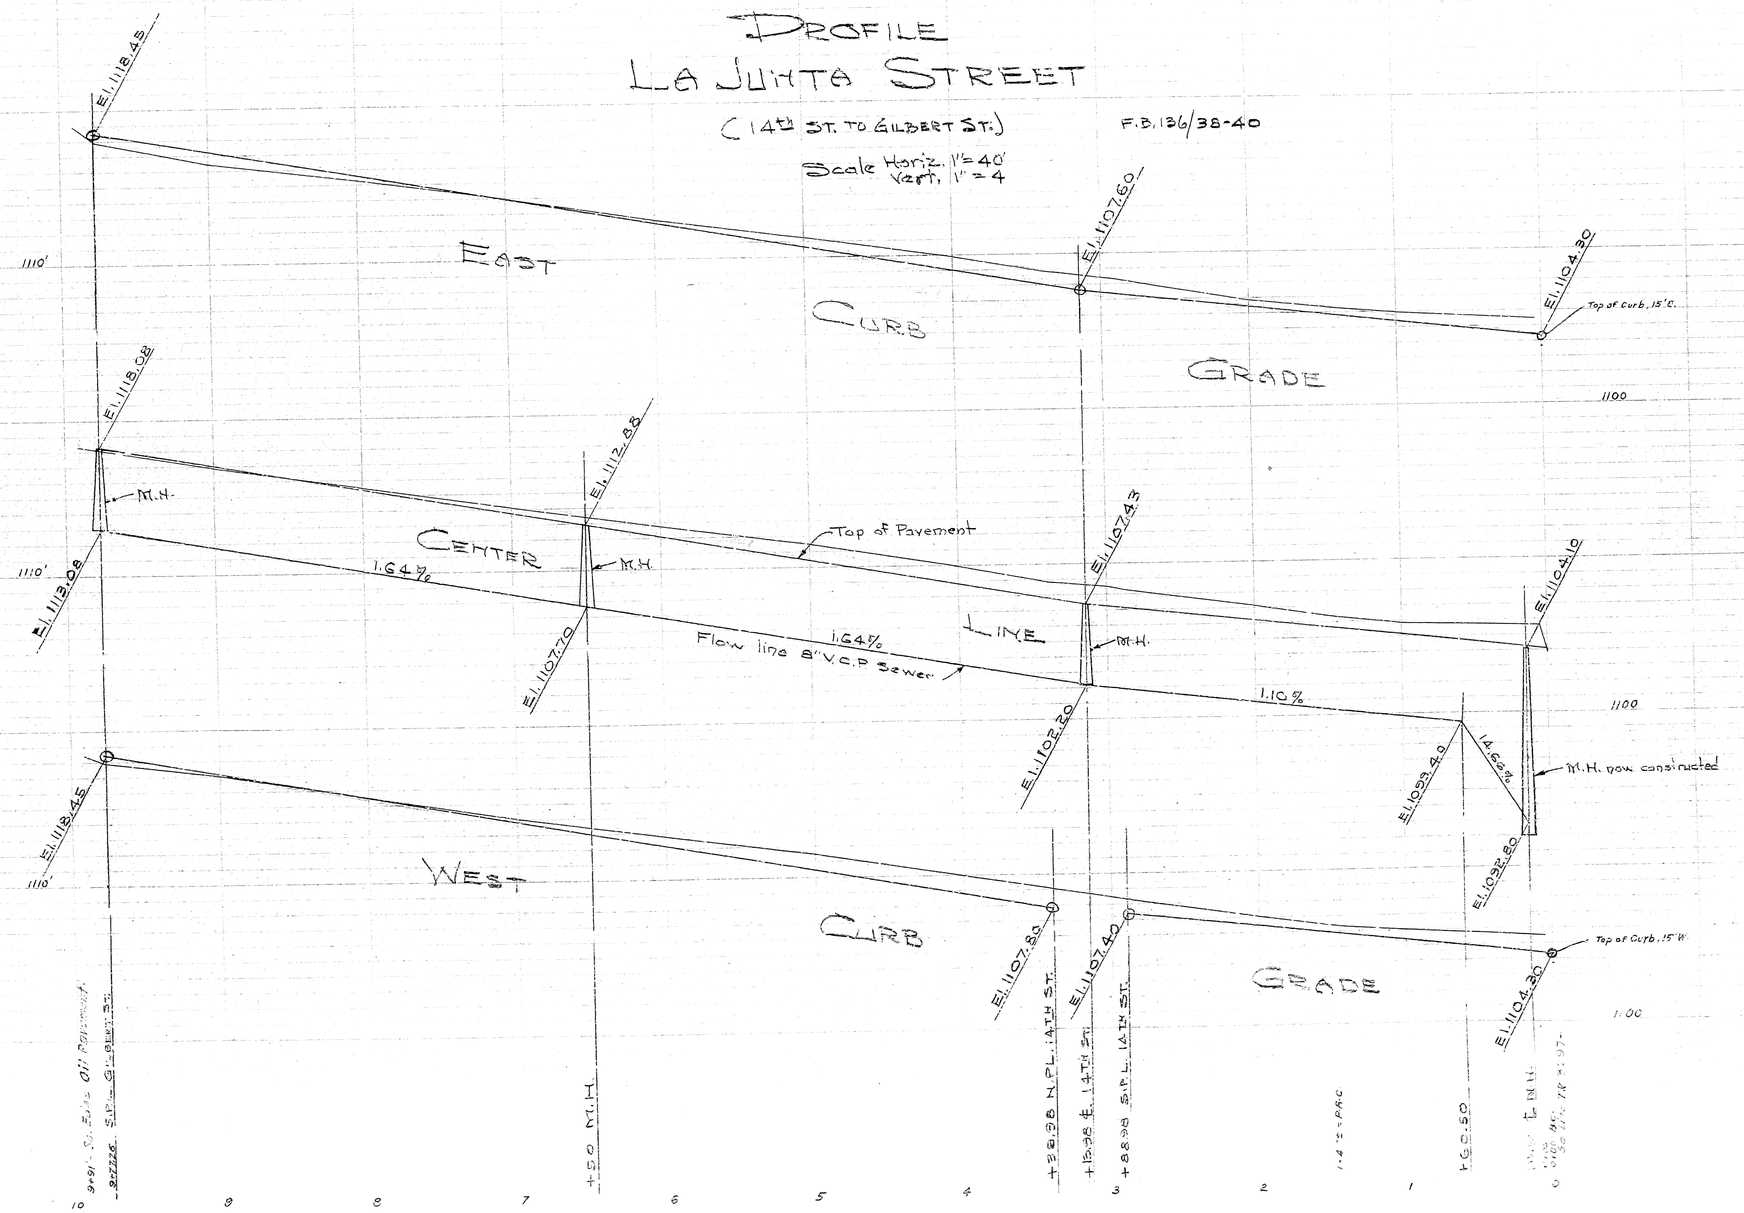

PROFILE
14TH STREET
(LA JUNTA TO MORDE)

Scale Horiz. 1" = 40'
Vert. 1" = 4'

F.B. 136/33-34

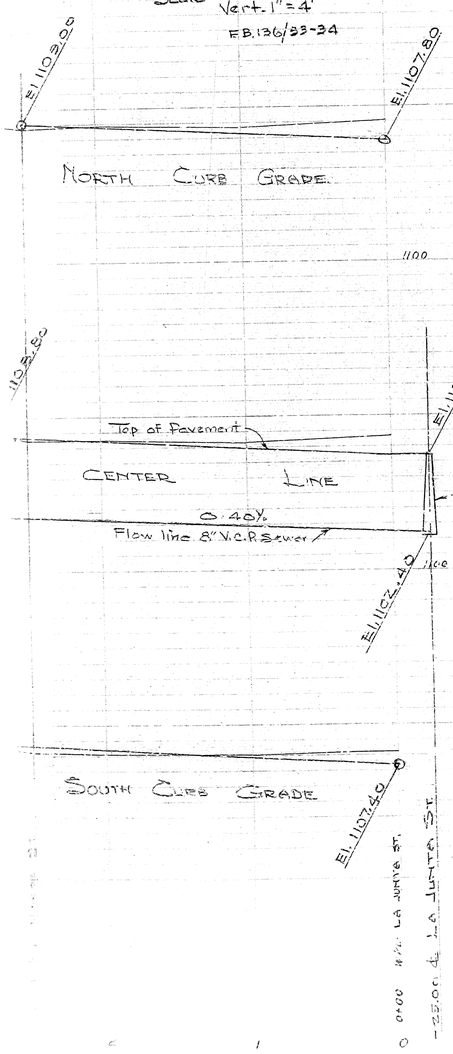

PROFILE
LA JUNTA STREET
(14th ST. TO GILBERT ST.)

F.B. 136/38-40
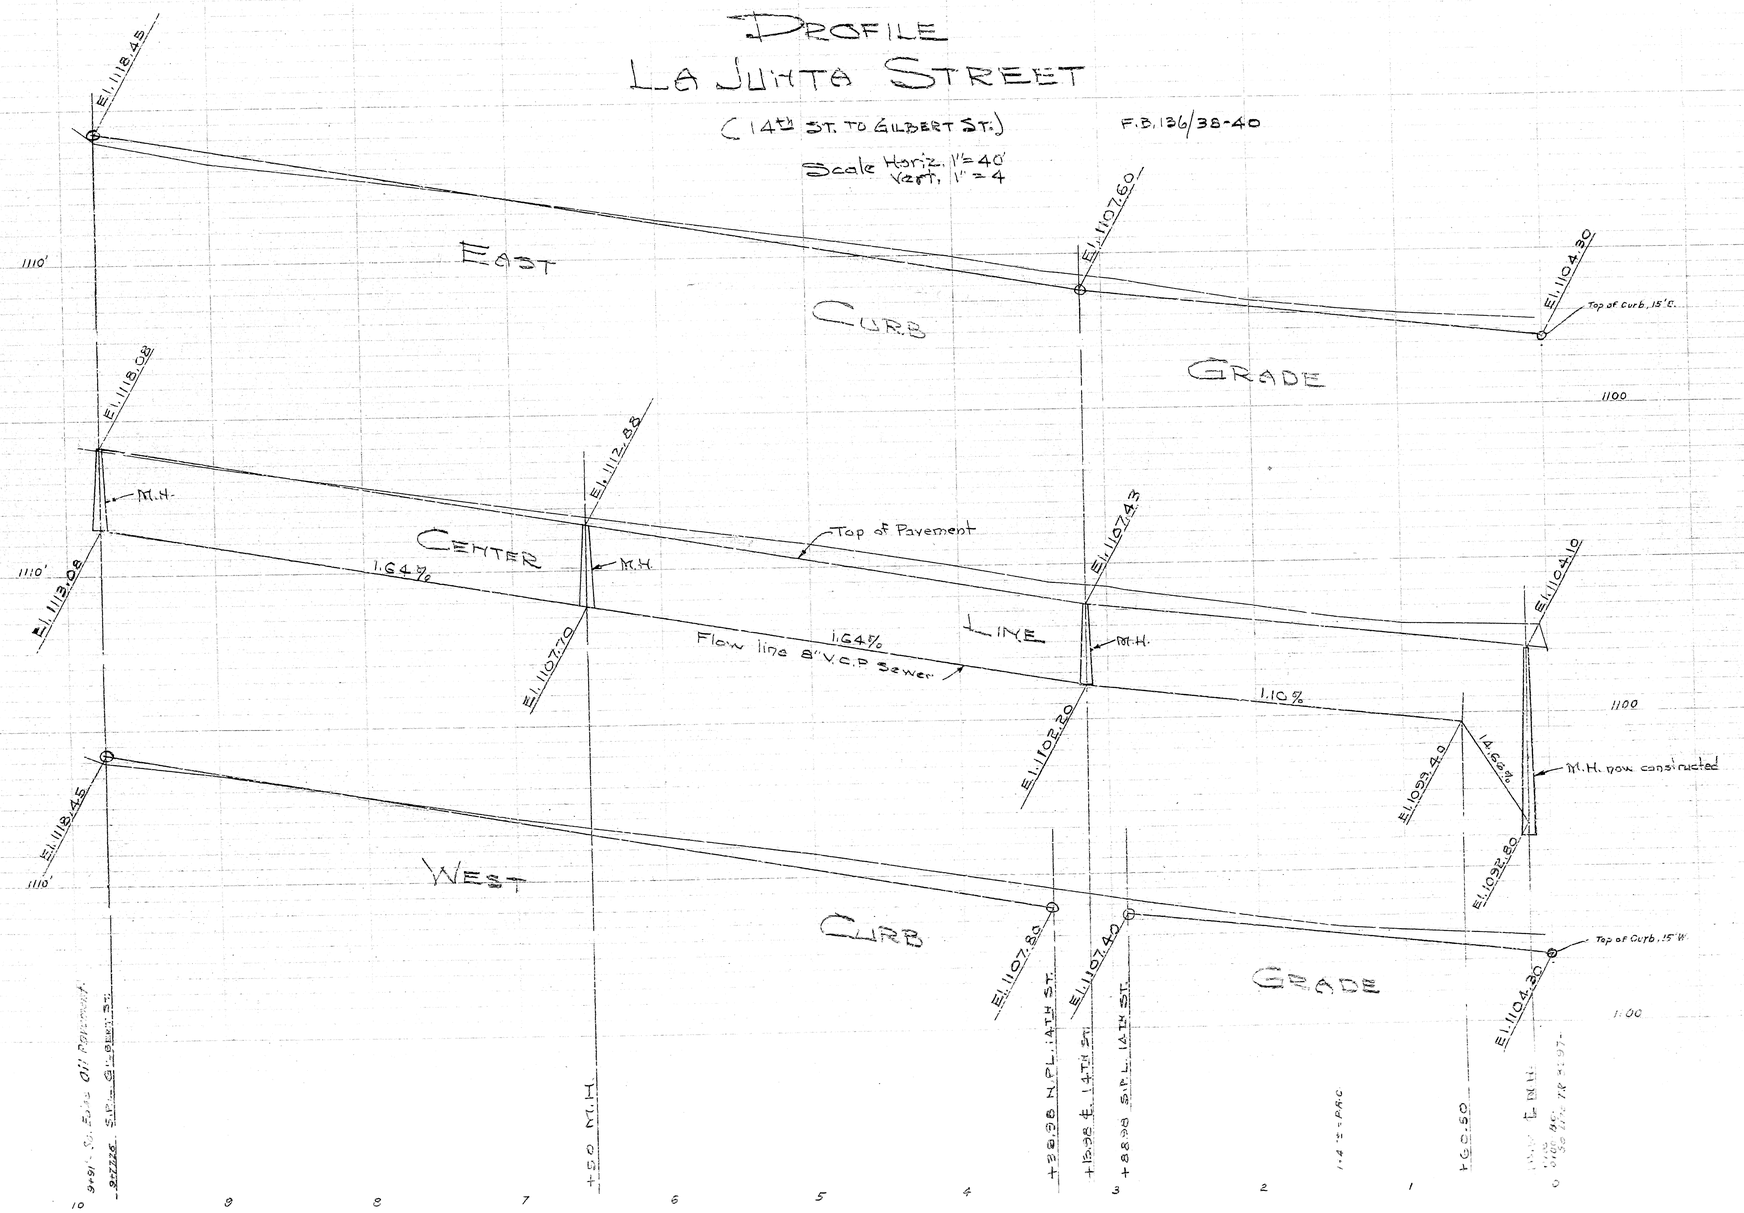
Scale Horiz. 1" = 40'
Vert. 1" = 4