33/4

RECORD OF SURVEY

CITY OF SAN BERNARDINO

BEING A DIVISION OF A PORTION OF LOT 4 OF THE L. VAN DORIN'S SUBDIVISION AS PER PLAT RECORDED IN BOOK 8, PAGE 49 OF MAPS, RECORDS OF THE COUNTY OF SAN BERNARDINO, STATE OF CALIFORNIA

INLAND ASSOCIATES — FEBRUARY 1977

TRACT NO. 6912 M.B. 88/48-49

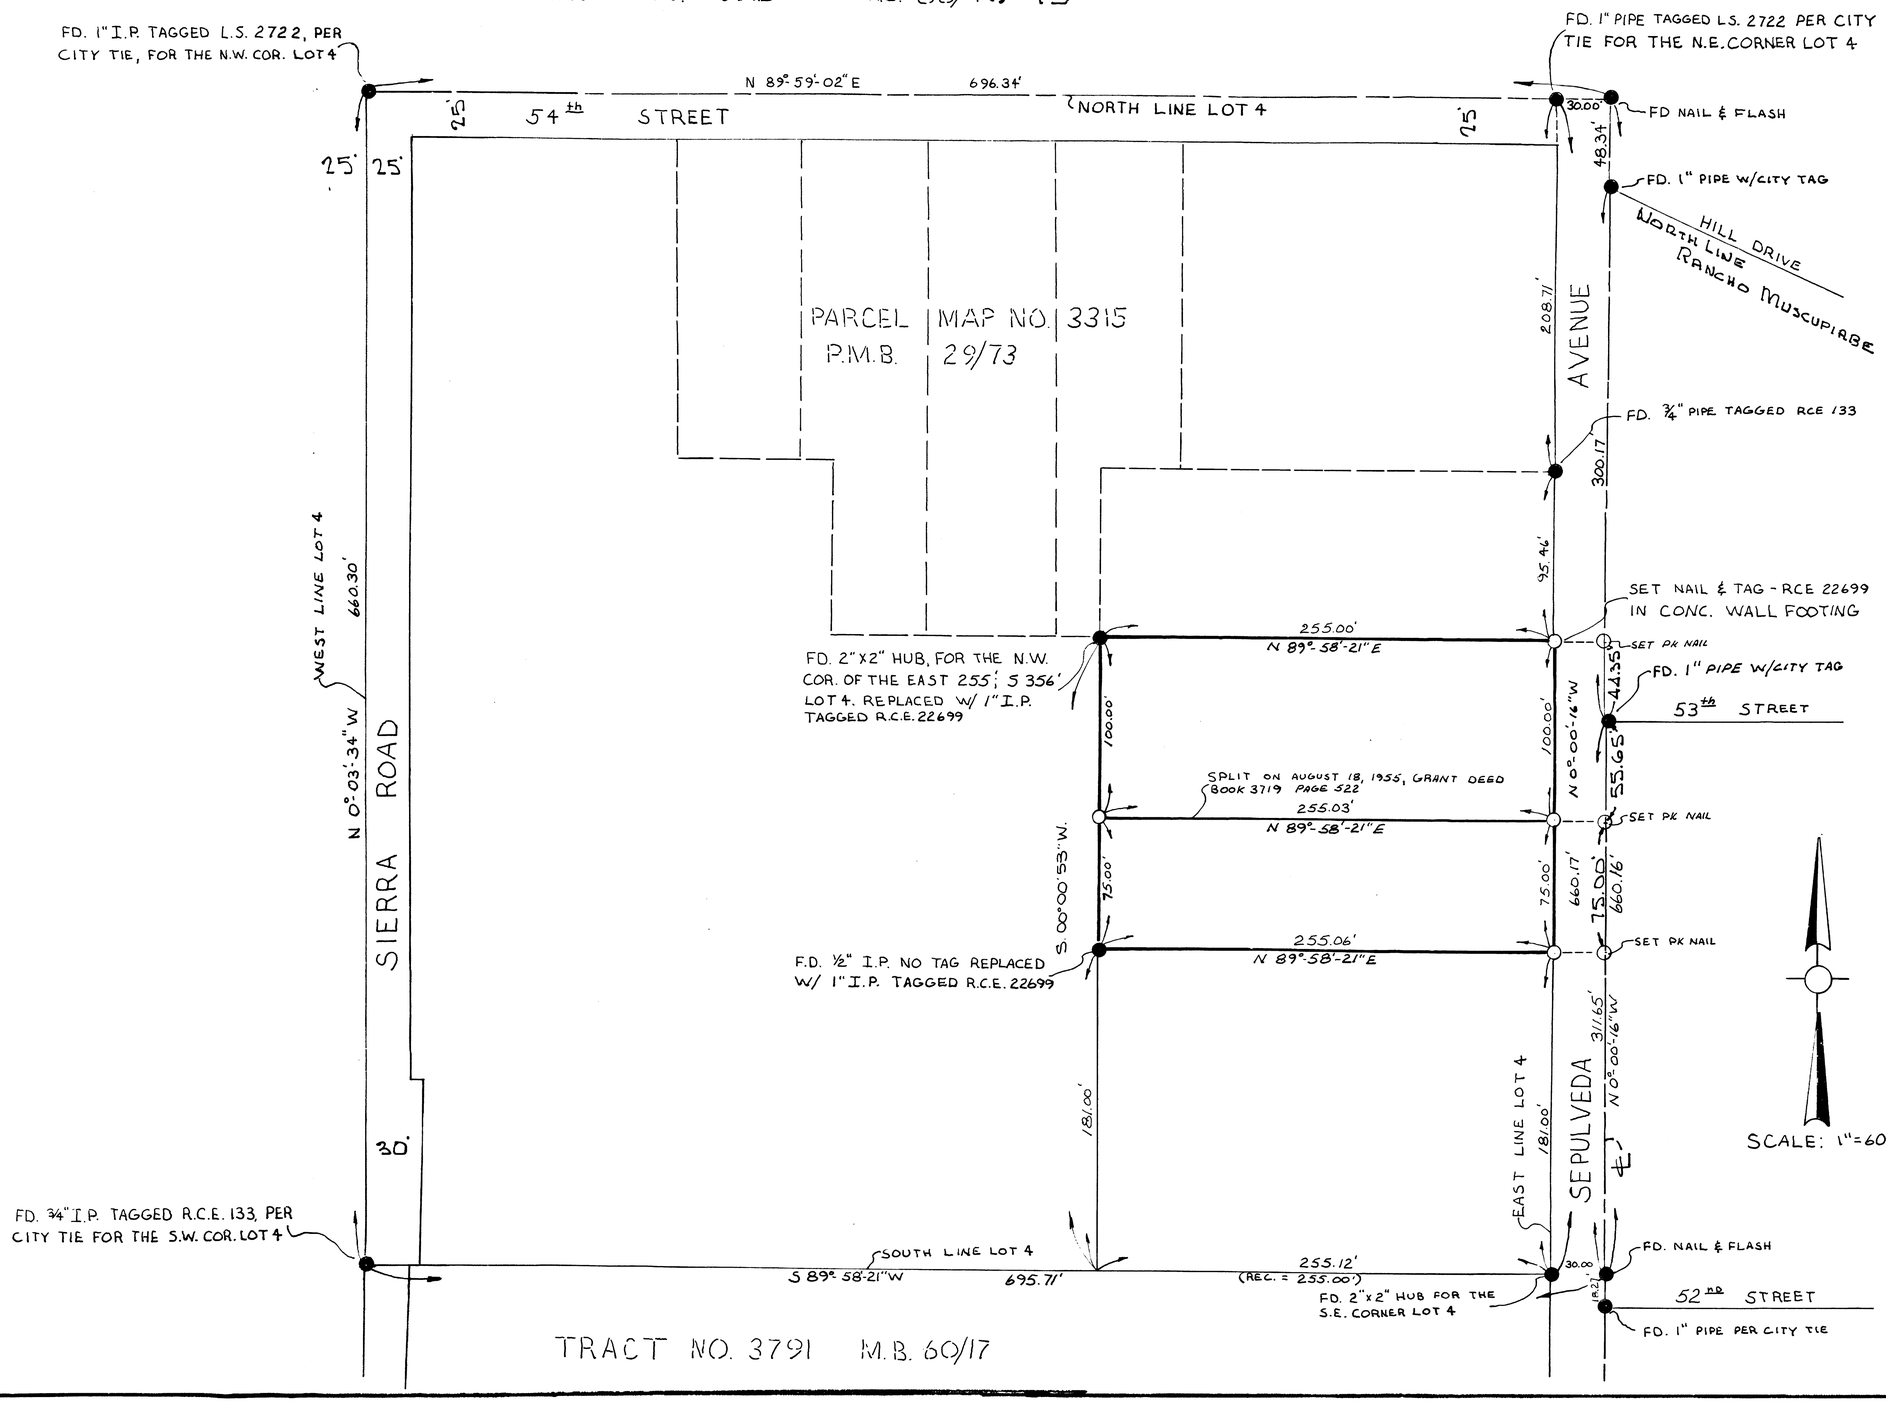

SURVEYOR'S CERTIFICATE

THIS MAP CORRECTLY REPRESENTS A SURVEY MADE BY ME OR UNDER MY DIRECTION IN CONFORMANCE WITH THE REQUIREMENTS OF THE LAND SURVEYOR'S ACT AT THE REQUEST OF LARRY DAVIS IN JANUARY, 1977

Richard O. Massaro
RICHARD O. MASSARO R.C.E. 22699

RICHARD O. MASSARO No. 22699 CIVIL STATE OF CALIFORNIA

COUNTY SURVEYOR'S CERTIFICATE

THIS MAP HAS BEEN EXAMINED FOR CONFORMANCE WITH THE REQUIREMENTS OF THE LAND SURVEYOR'S ACT THIS 3rd DAY OF March, 1977

EUGENE P. EHE, COUNTY SURVEYOR
COUNTY OF SAN BERNARDINO, CALIFORNIA
BY Cornel A. Hise, DEPUTY

NOTES

1) BEARINGS ARE BASED ON THE CENTERLINE OF SEPULVEDA AVENUE AS BEARING N 0°-00'-16" W AS SHOWN ON THE PARCEL MAP NO. 3315 AS PER PLAT RECORDED IN P.M.B. 29/73

2) —○— INDICATES 1" IRON PIPE SET, TAGGED R.C.E. 22699 UNLESS OTHERWISE NOTED

3) —●— INDICATES MONUMENT FOUND AS NOTED

785

FILED REQUEST OF LARRY DAVIS
ON MAR. 8, 1977
AT 2:30 P.M. IN
BOOK 33 PAGE 4
OF Records of Survey
SAN BERNARDINO COUNTY
V. Dennis Wardle, Clerk-Recorder
FEE $5.00

33/