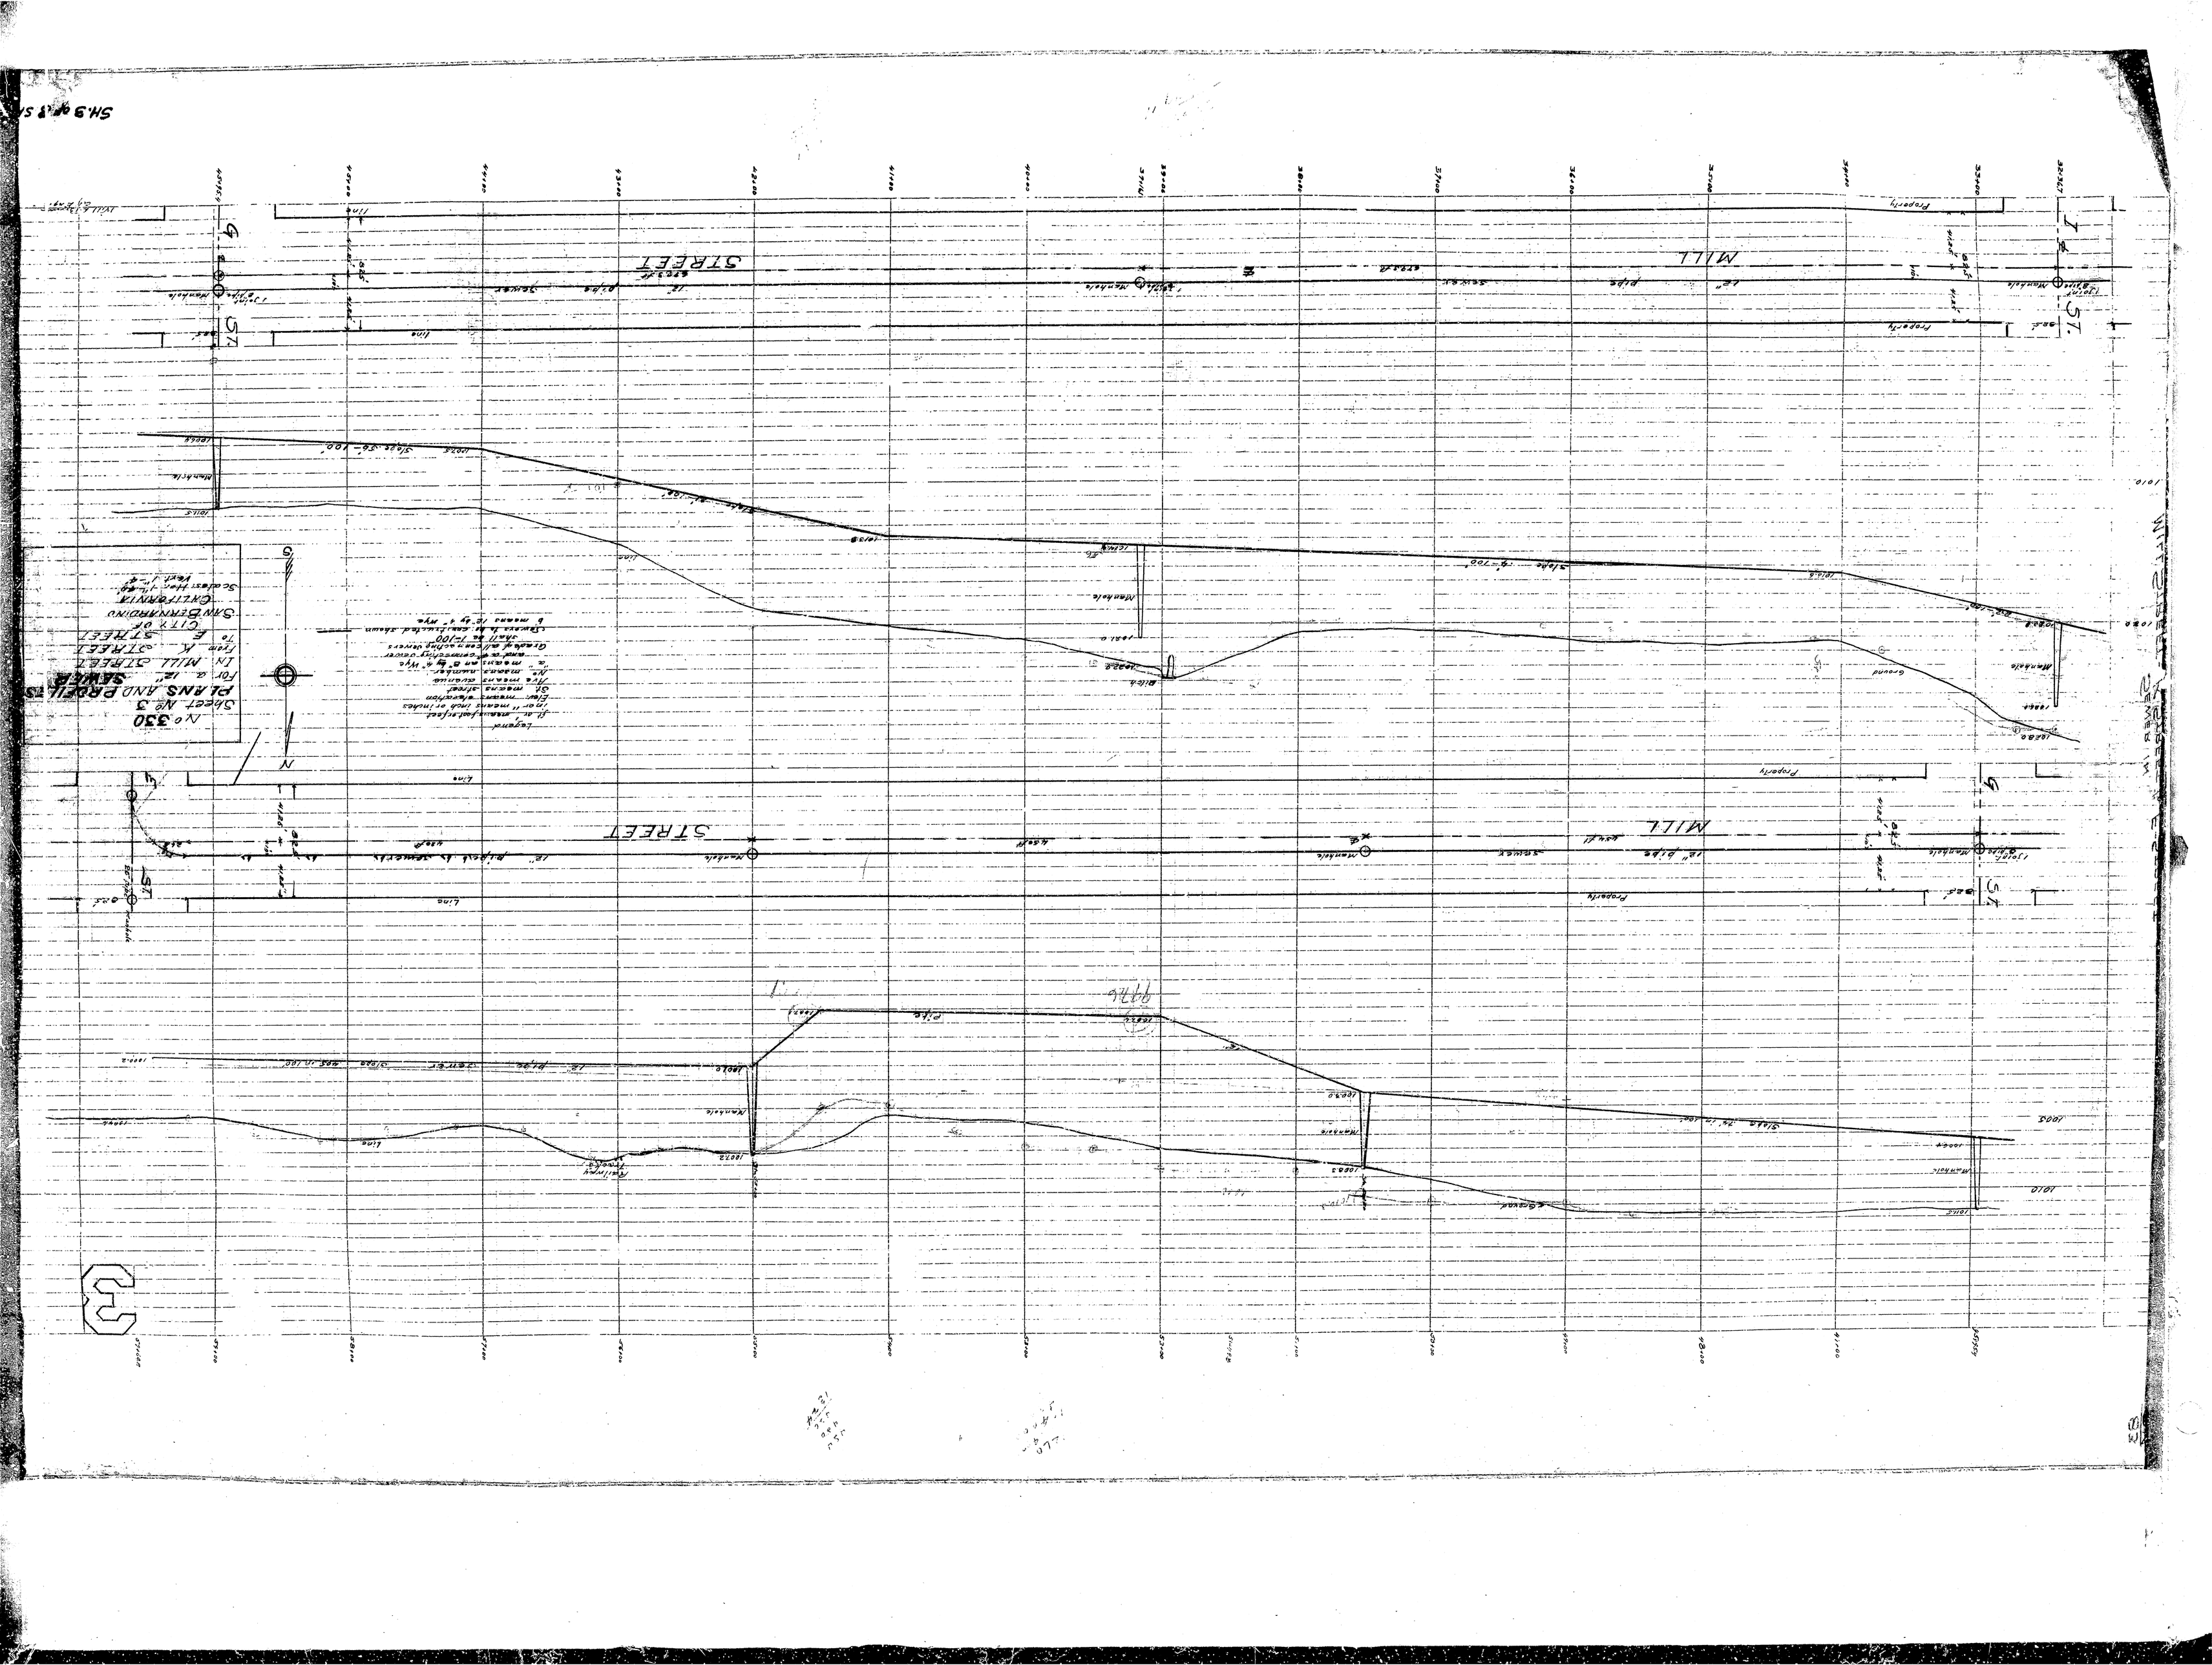

No 330
Sheet No 3
PLANS AND PROFILES
SEWER
For a 12" SEWER
In MILL STREET
From K STREET
To E STREET
CITY OF
SAN BERNARDINO
CALIFORNIA
Scales: Hor. 1" = 40'
Vert. 1" = 4'
Legend
ft or ' means foot or feet
in or " means inch or inches
Elev. means elevation
St. means street
Ave. means avenue
No. means number
" means an 8" by 4" Wye
and a 4" connecting sewer
Grade of all connecting sewers
shall be 1-100
Sewers to be constructed shown
6 means 12" by 4" Wye
STREET
MILL
ST.
Property
Line
Manhole
Ground
Pipe
Railway
Slope 56'-100'
Slope 4'-100'
Slope 74' in 100'