APPROVED 9-6-1966	DEPARTMENT OF ENGINEERING		
REGISTERED CIVIL ENGINEER No. 13655	CITY OF SAN BERNARDINO		
DRAWN BY BILL	IMPROVEMENT PLAN		
CHECKED BY	ARROWHEAD AVE FROM ℄ OF 3RD ST TO ℄ OF BASE LINE ST AND FROM ℄ OF HIGHLAND AVE TO ℄ OF 27TH ST		
RECOMMENDED	STREET REPAIR PAVING		
DRAWING No. 3498	SHEET 1 OF 2 SHEETS		
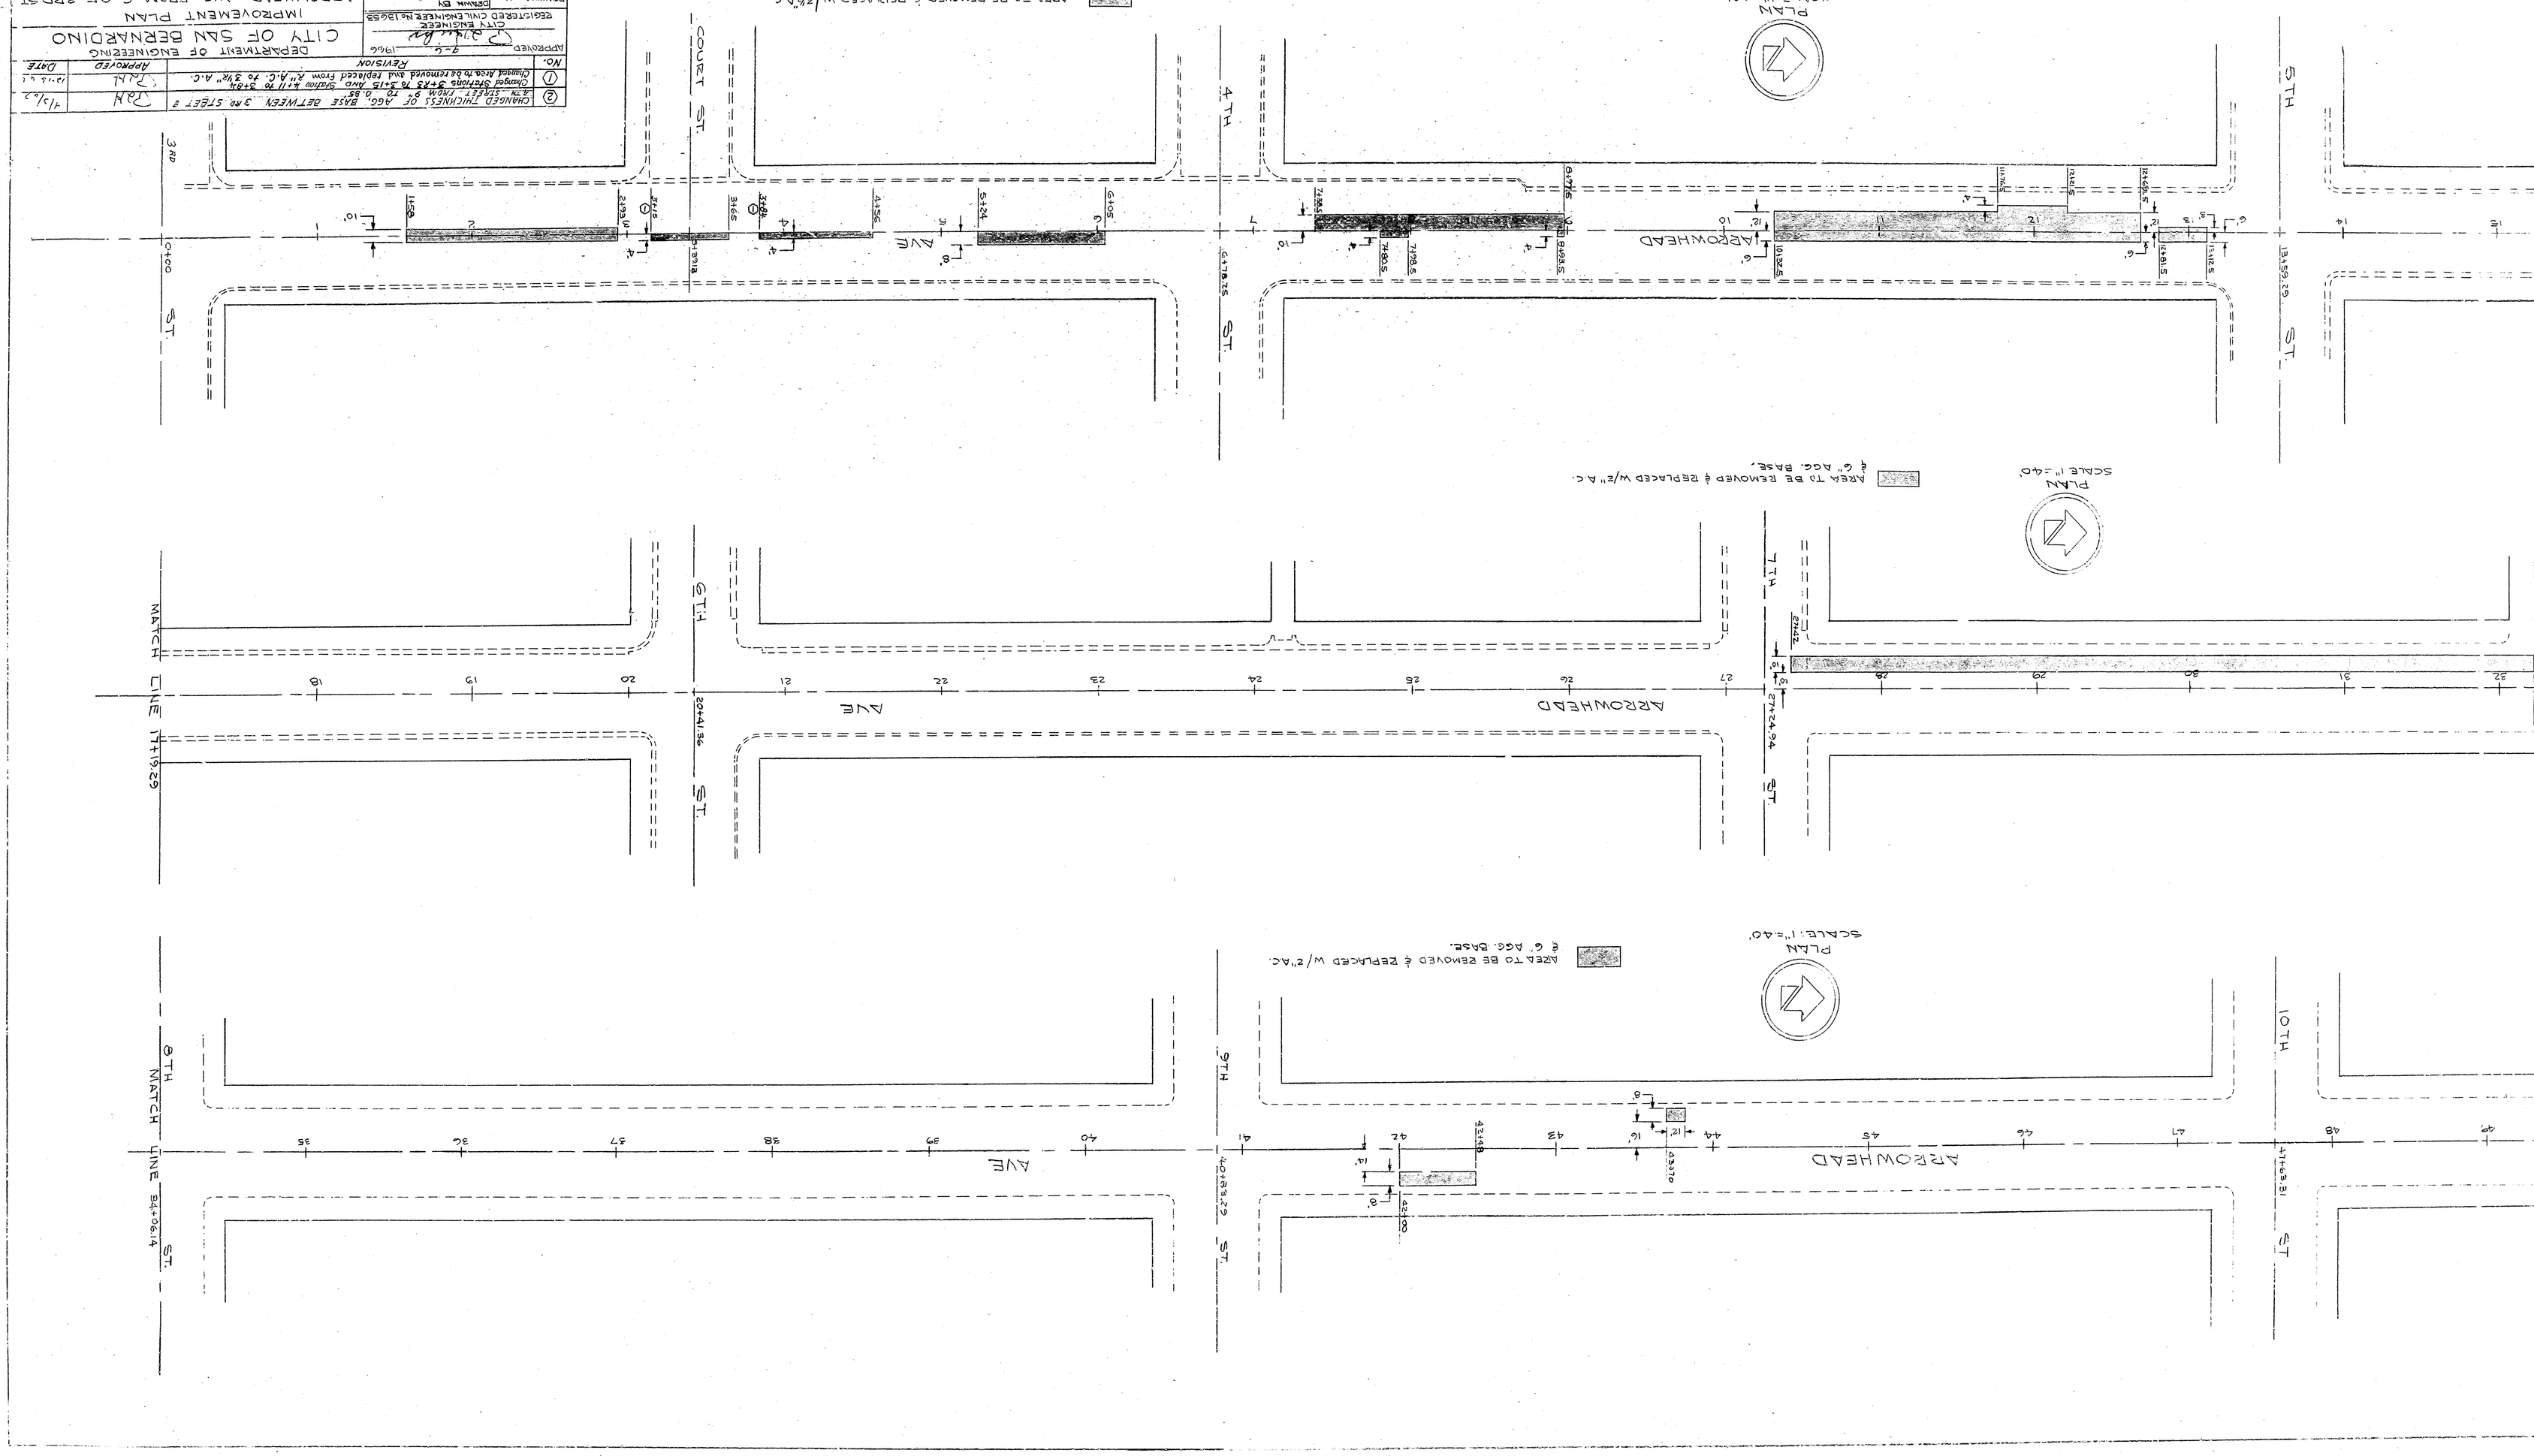
No.	REVISION	APPROVED	DATE
2	CHANGED THICKNESS OF AGG. BASE BETWEEN 3RD STREET & 4TH STREET FROM 9" TO 0.85	JAH	1/31/62
1	Changed Stations 3+83 To 3+15 And Station 3+84 To 3+68 Changed Area to be removed and replaced from 2" A.C. To 3½" A.C.	JAH	12-18-61