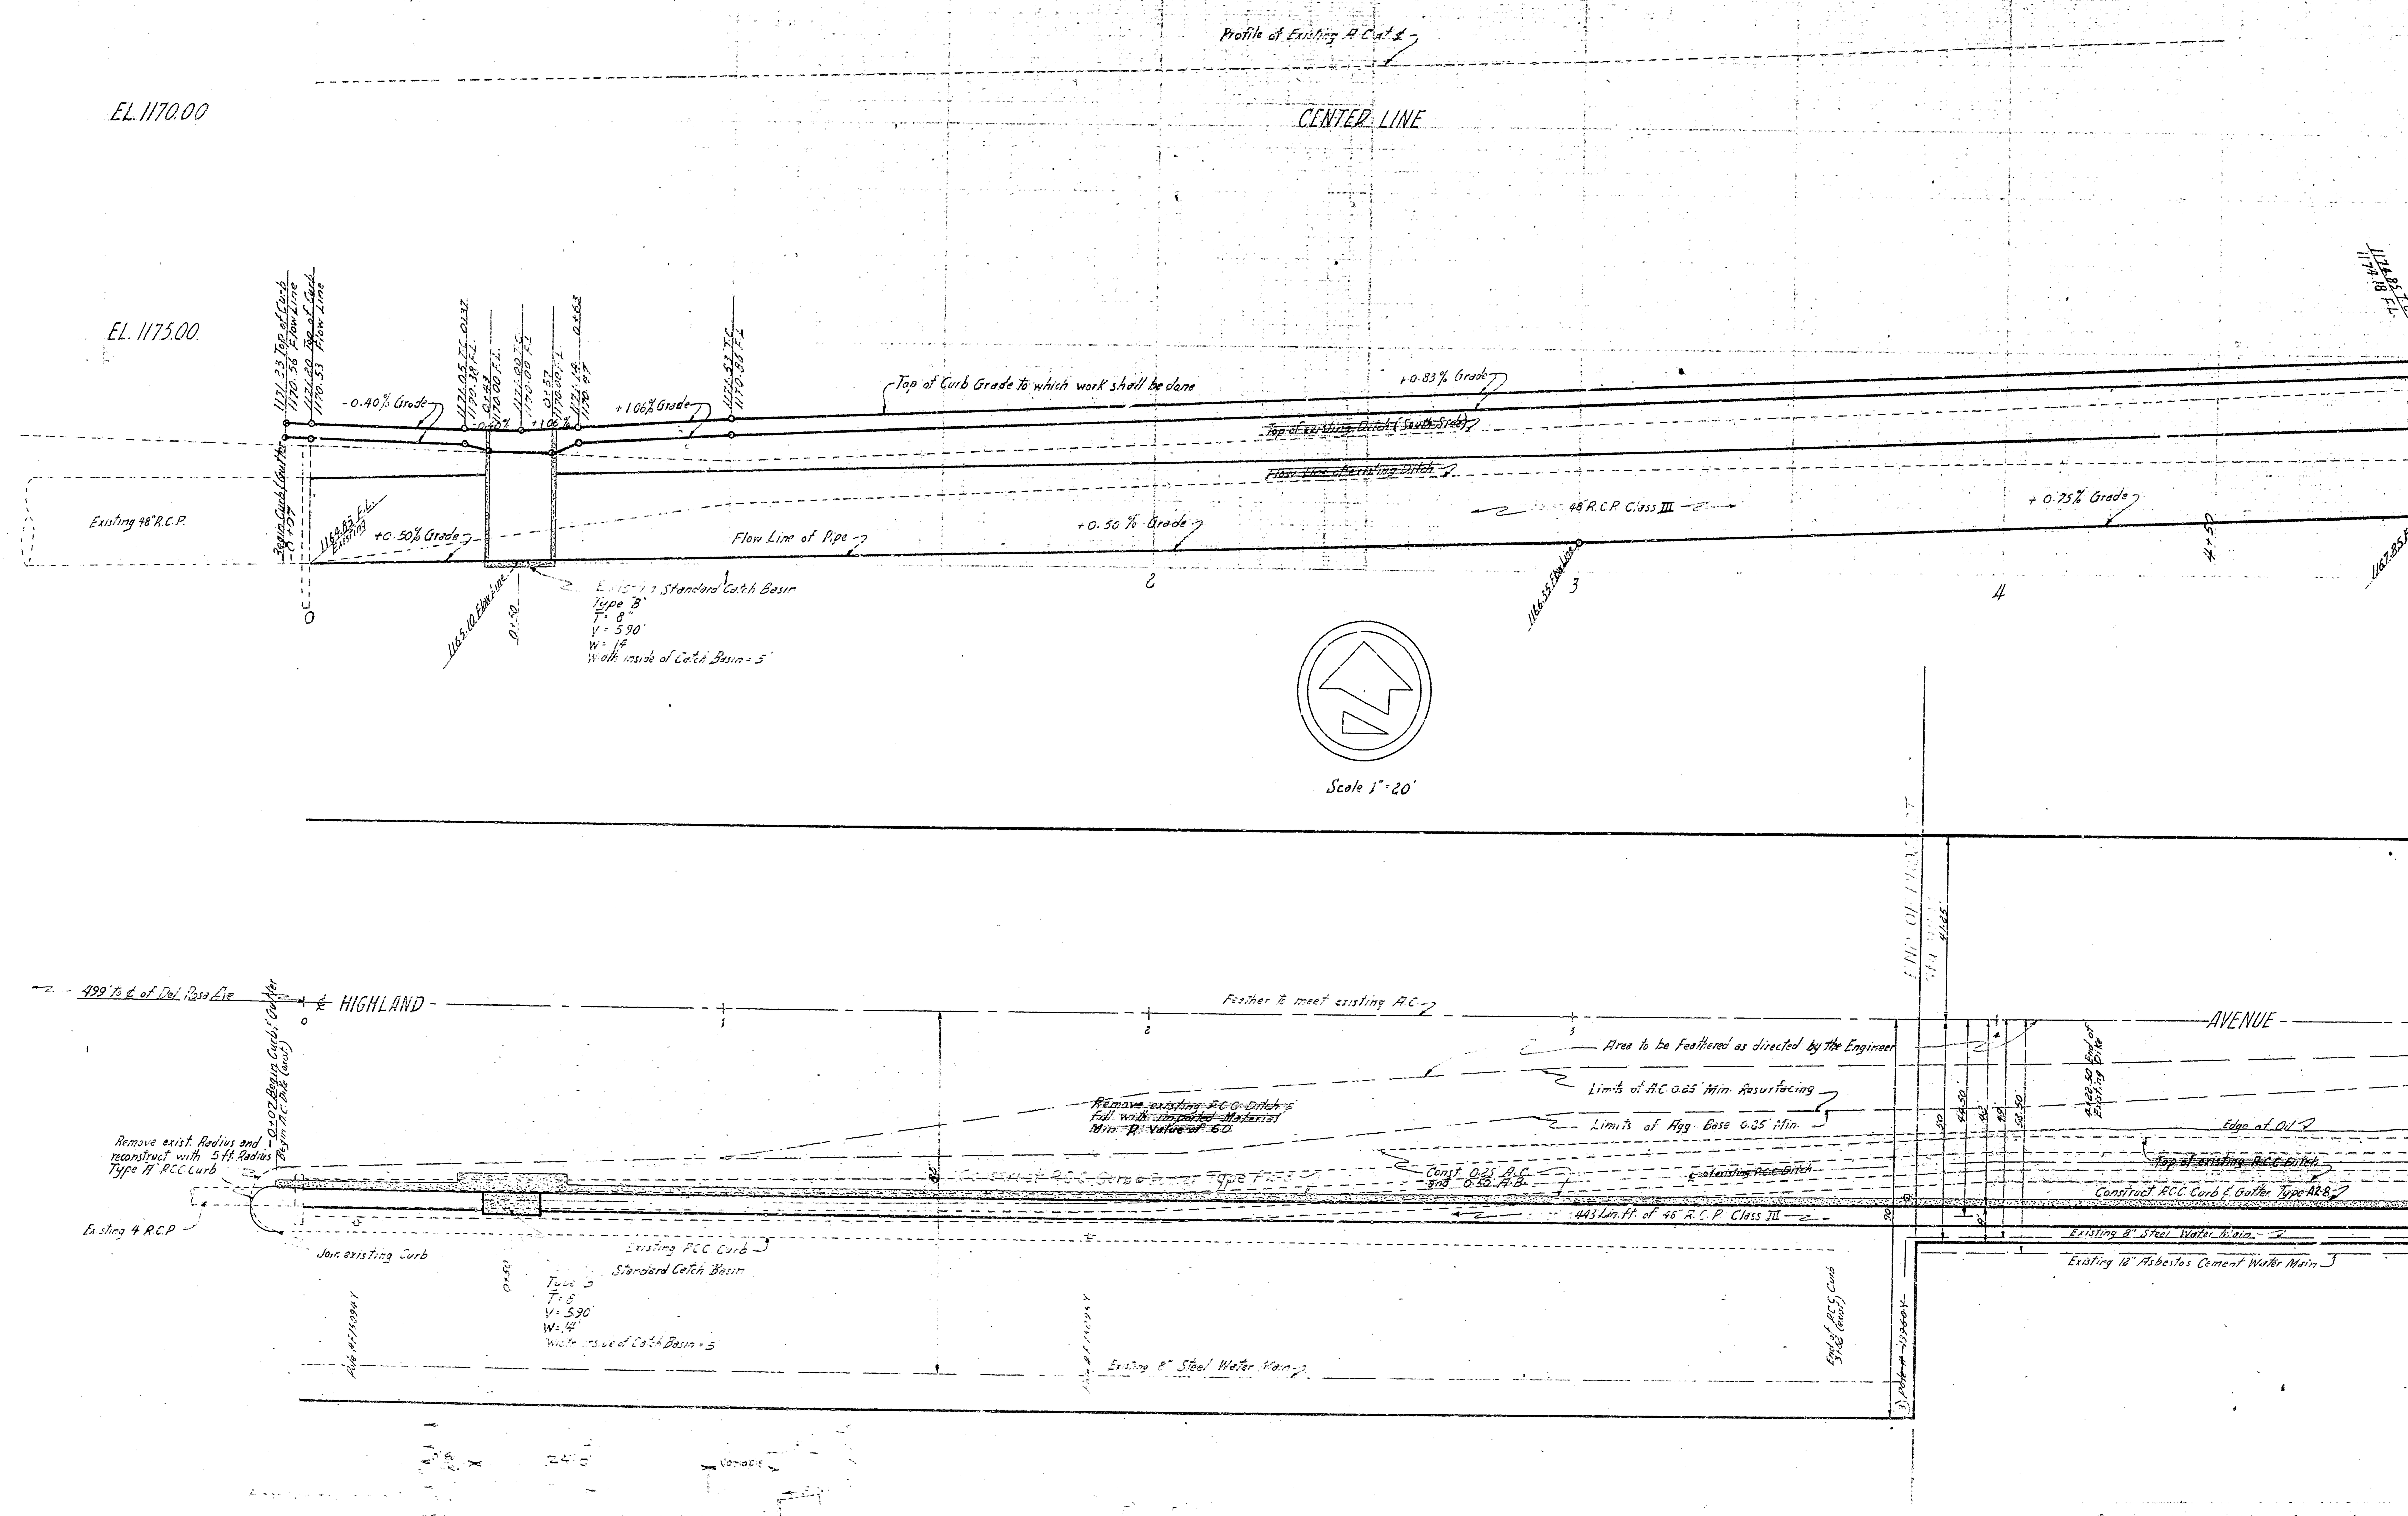

GENERAL NOTES

1. All work embodied on these Plans shall be done in conformity with applicable provisions of Standard Specifications, State of California, Highway Transportation Agency, Department of Public Works, Division of Highways Dated July 1964 & ~~with Special Provisions No. 3513 and~~ [illegible]
2. Obstructions (Markings on Plan) as directed by the Engineer
   ① To be removed under this Contract.
   ② To be removed and relocated under this Contract
   ③ To be removed or relocated by others.
3. When Contract does not include a Contract pay Item for furnishing and applying water and unless otherwise provided in Special Provisions, full compensation for furnishing and applying water shall be included in the prices paid for other Contract Items of work and no additional compensation shall be allowed therefore.
4. Bench Mark
   □ Headwall North Side of Highland Ave. 3+37 East of ℄ of Del Rosa Ave.
   EL 1171.92 M.S.L.
5. Apply Prime Coat prior to Paving
6. ~~Reinforced Concrete Pipe shall be Class III ASTM Designation C-76 as shown on Plans.~~
7. All work in Highland Avenue (State Highway) shall comply with Encroachment Permit No. 867-E 761382

PROFILE

Scale Horiz. 1" = 20'
Vert. 1" = 4'

NO.	REVISION	APPROVED	DATE
①	Changed Type "B" Curb & Gutter To Type A2-8 As Per State Hwy. Permit	[signature]	6-18-67

APPROVED 1-20 1966
CITY ENGINEER
REGISTERED CIVIL ENGINEER NO. 13653

DRAWING NO. 3513
SHEET 1 OF SHEETS
DRAWN BY Ml
CHECKED BY Ruben
RECOMMENDED [initials]

DEPARTMENT OF ENGINEERING
CITY OF SAN BERNARDINO

SOUTH SIDE OF HIGHLAND AVENUE

Between a point 499 ft. East of the ℄ of Del Rosa Ave & a point 1400 ft. East

Curb, Gutter, Paving & Storm Drain