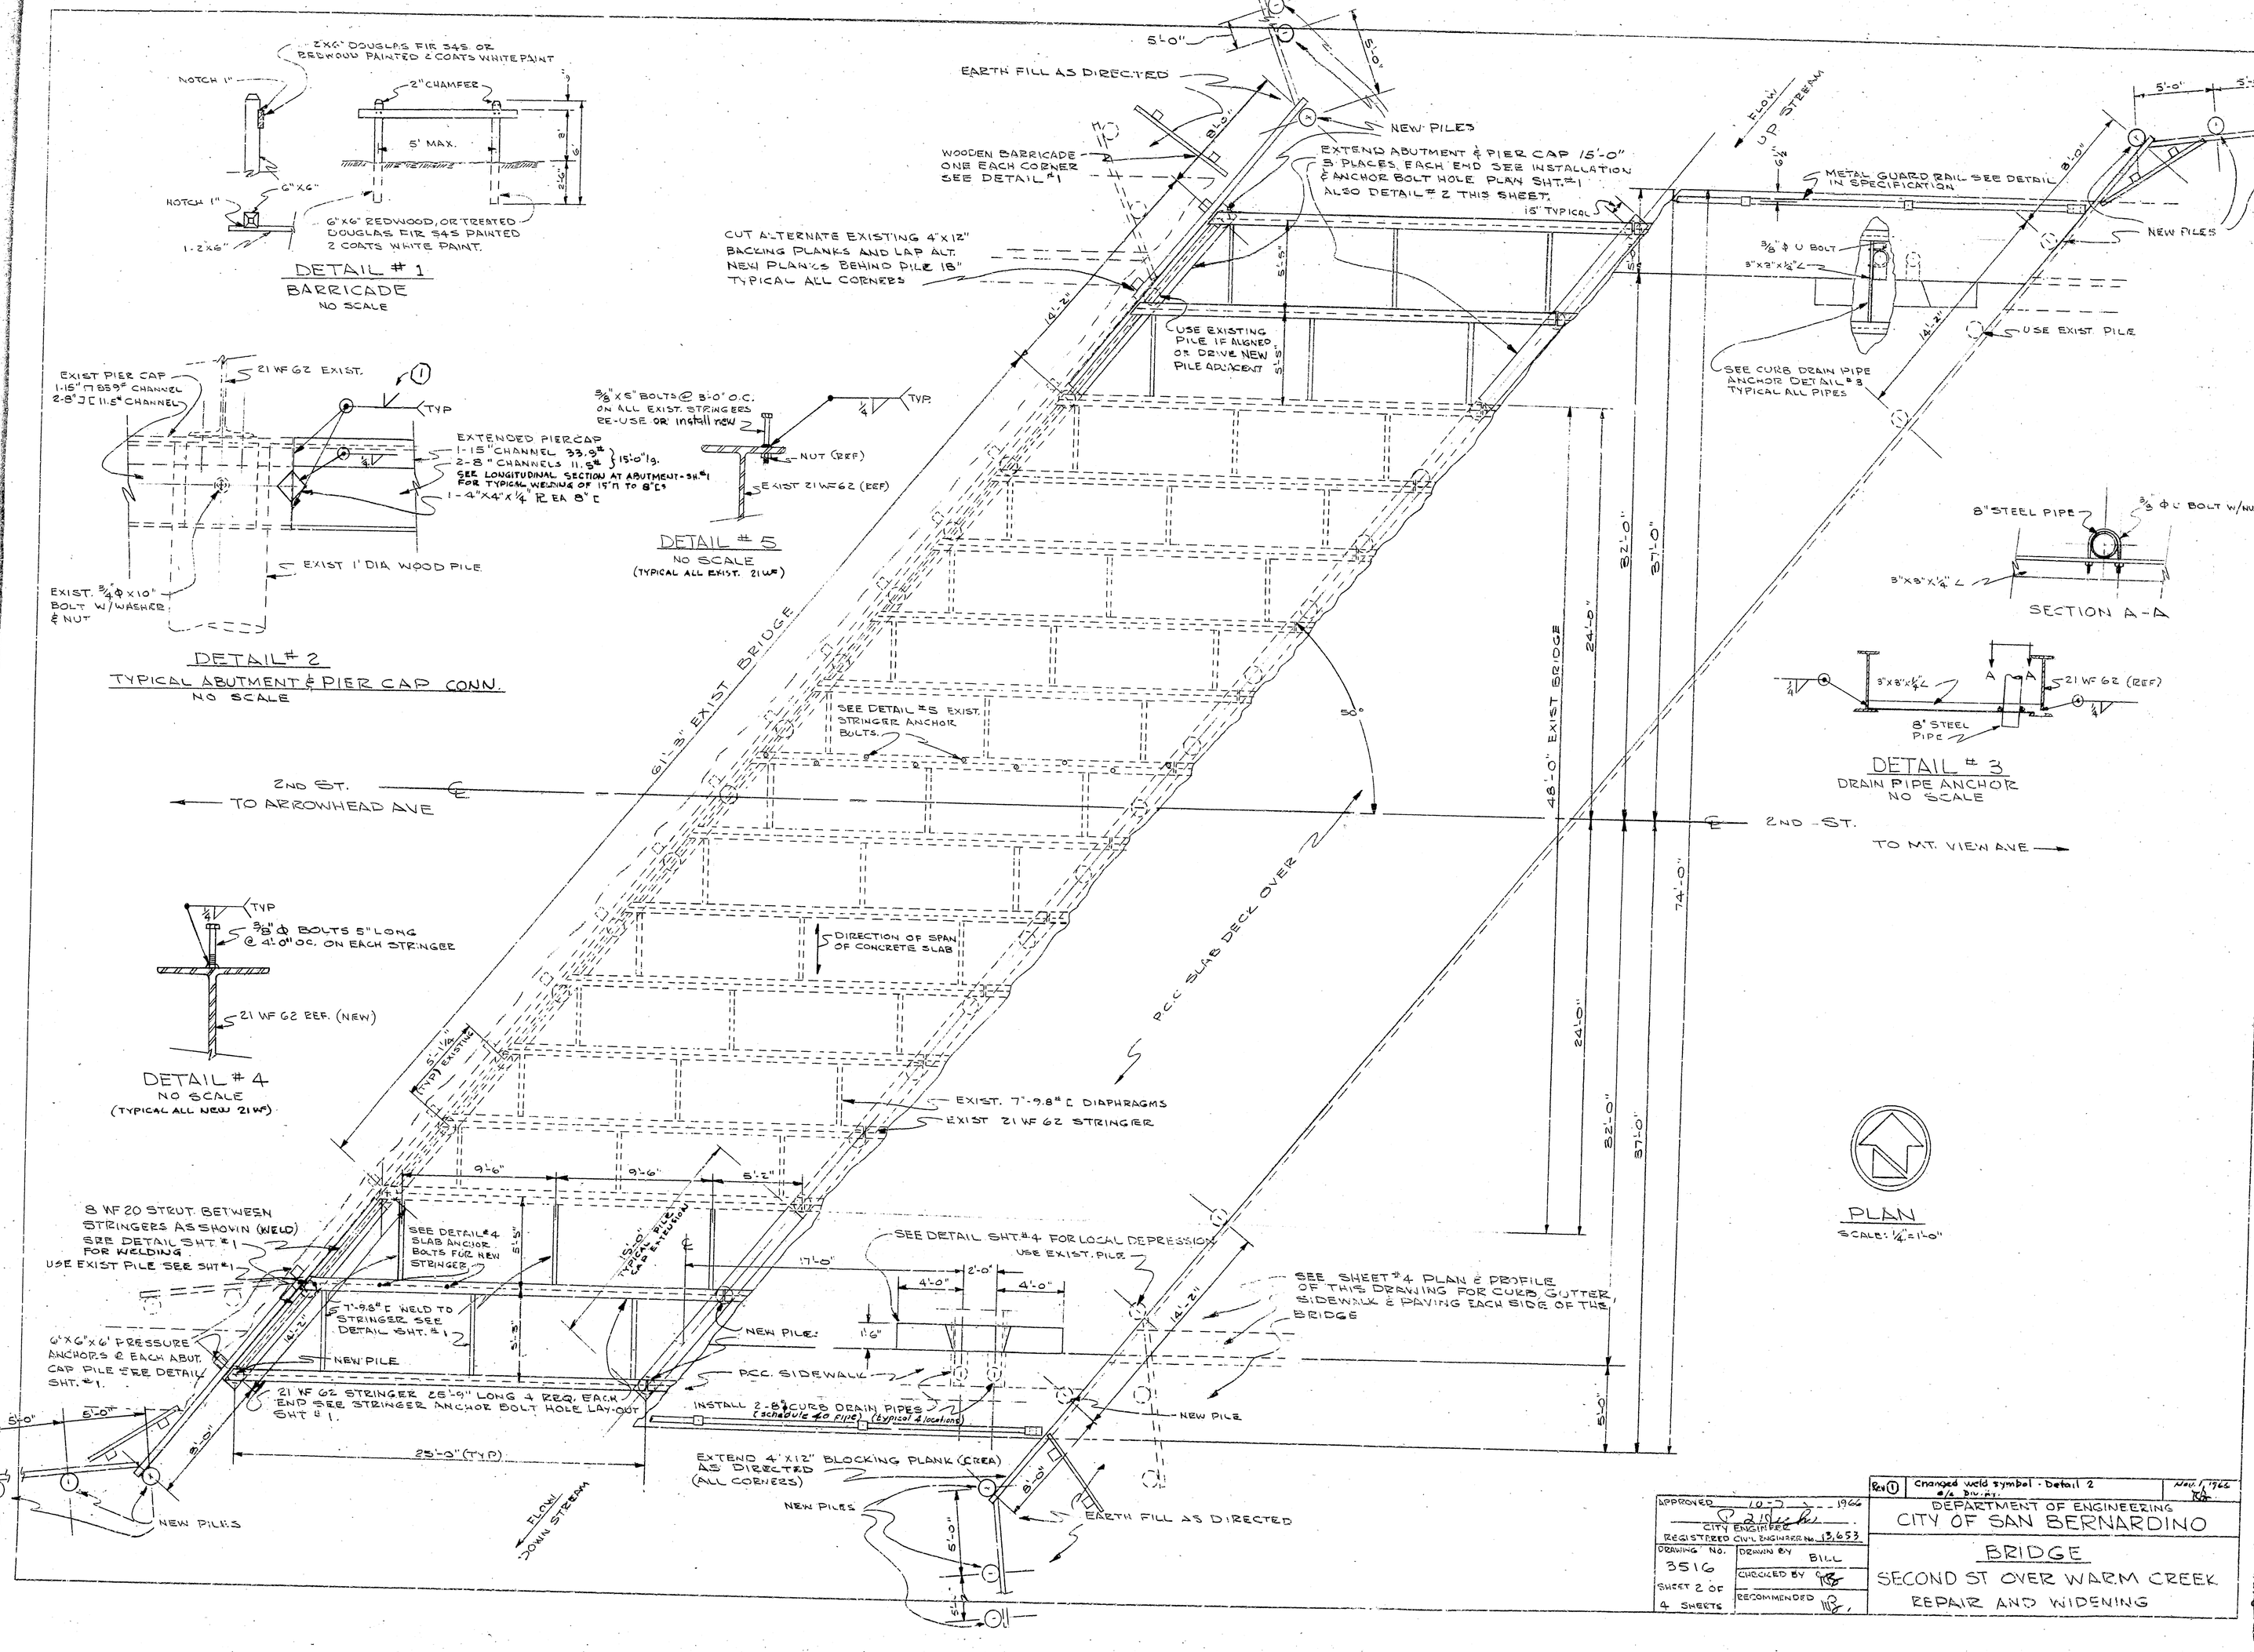

Rev ①	Changed weld symbol - Detail 2	Nov. 1, 1966
APPROVED 10-7 1966 CITY ENGINEER	DEPARTMENT OF ENGINEERING	
REGISTERED CIVIL ENGINEER No. 13,653	CITY OF SAN BERNARDINO	
DRAWING No. 3516	DRAWN BY BILL	BRIDGE
SHEET 2 OF 4 SHEETS	CHECKED BY	SECOND ST OVER WARM CREEK
	RECOMMENDED	REPAIR AND WIDENING

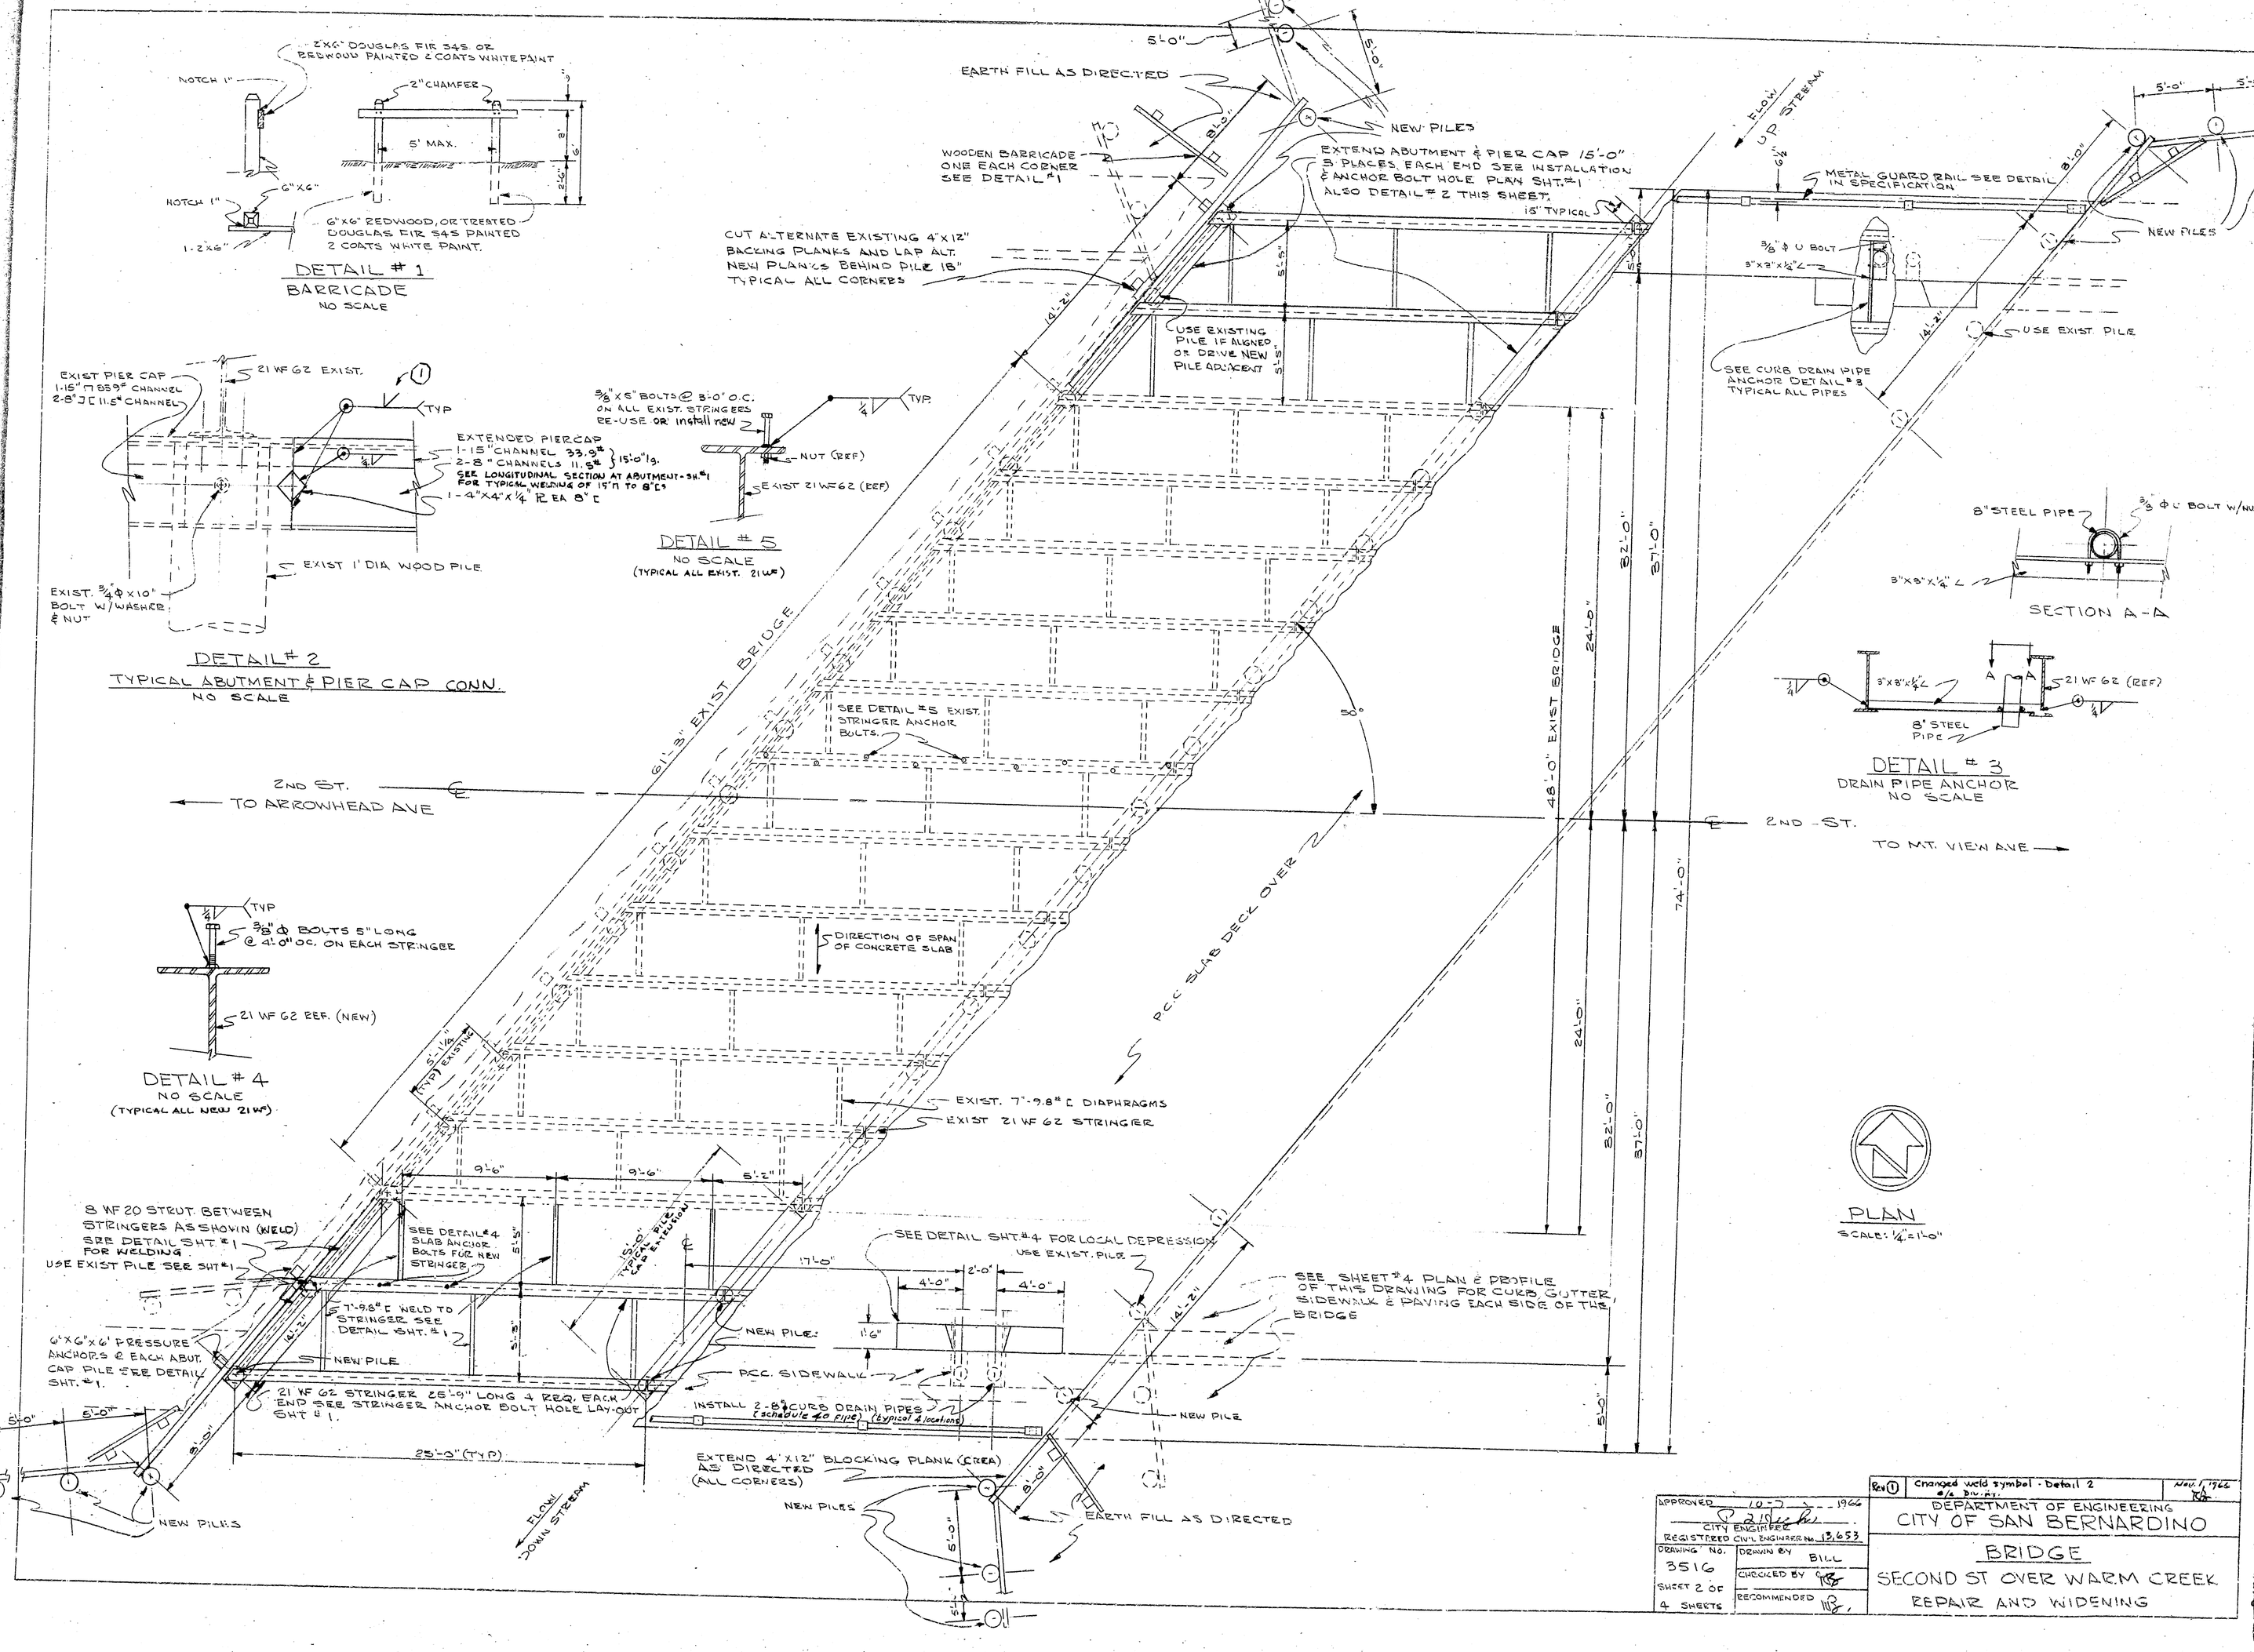

Rev ①	Changed weld symbol - Detail 2	Nov. 1, 1966
APPROVED 10-7 1966 CITY ENGINEER	DEPARTMENT OF ENGINEERING	
REGISTERED CIVIL ENGINEER No. 13,653	CITY OF SAN BERNARDINO	
DRAWING No. 3516	DRAWN BY BILL	BRIDGE
SHEET 2 OF 4 SHEETS	CHECKED BY	SECOND ST OVER WARM CREEK
	RECOMMENDED	REPAIR AND WIDENING