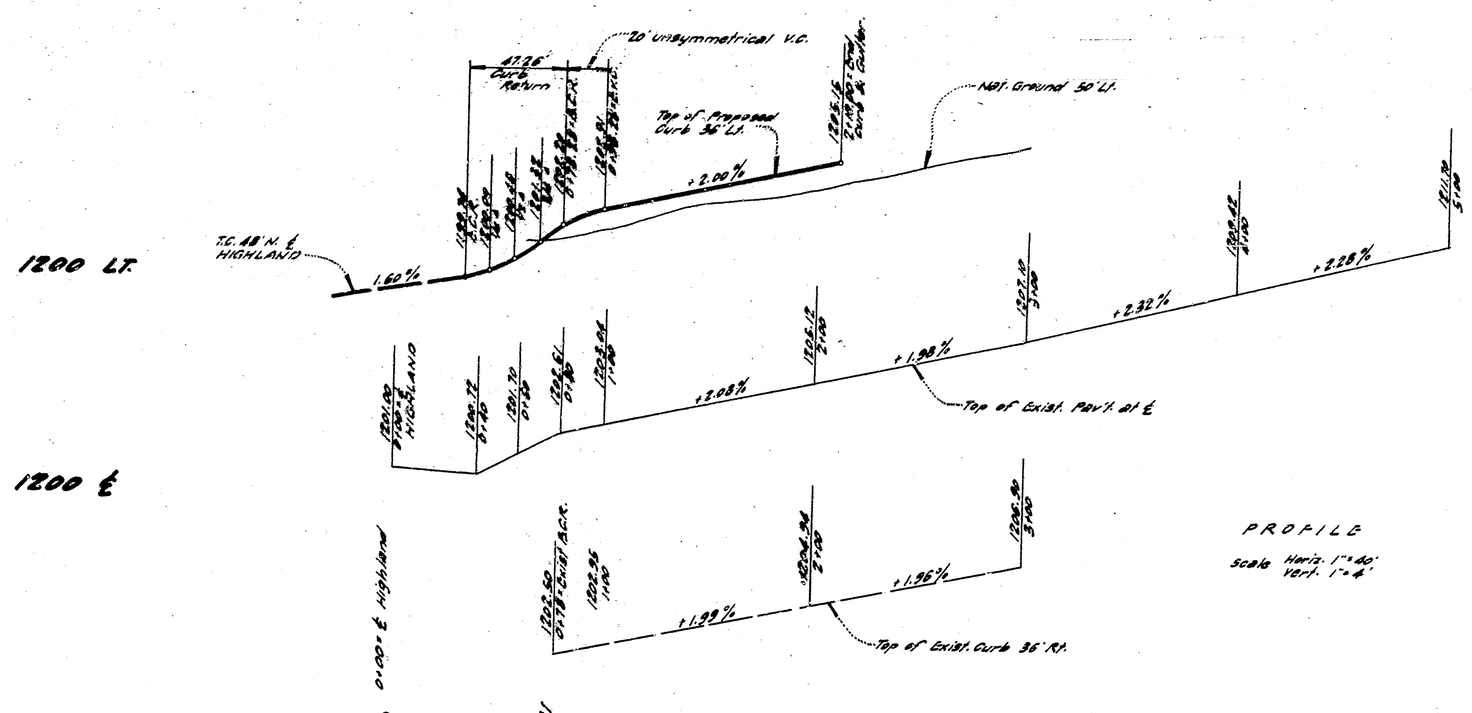

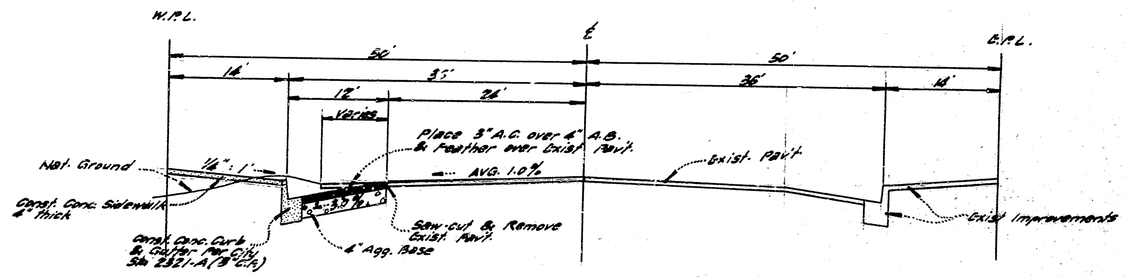

TYPICAL SECTION ... STERLING AVE.
Scale: 1"=10'

DEPARTMENT OF ENGINEERING
CITY OF SAN BERNARDINO

IMPROVEMENT PLANS - STERLING AVENUE
GARNER, TEE, TRACADAS & TROY
CIVIL ENGINEERING · LAND SURVEYING
357 WEST SECOND STREET,
SAN BERNARDINO, CALIF.

APPROVED _____ 1967
CALIF. STATE DIVISION OF HIGHWAYS

SUBMITTED BY _____
APPROVED 5-23 1967
CITY ENGINEER
R.C.E. NO. 13653

REFERENCE
DRAWN BY W.H.A.
CHECKED BY F.T.

DRAWING NO. 3555
SHEET 2 OF 2 SHEETS