POR. S.W. 1/4, SEC. 21, T.1N., R.4 W.,
MUSCUPIABE RANCHO M.B. 7/23

POR. SHANDIN HILLS NO. 3
TRACT NO. 2320 M.B. 33/46
SAN BERNARDINO COUNTY, CALIF.

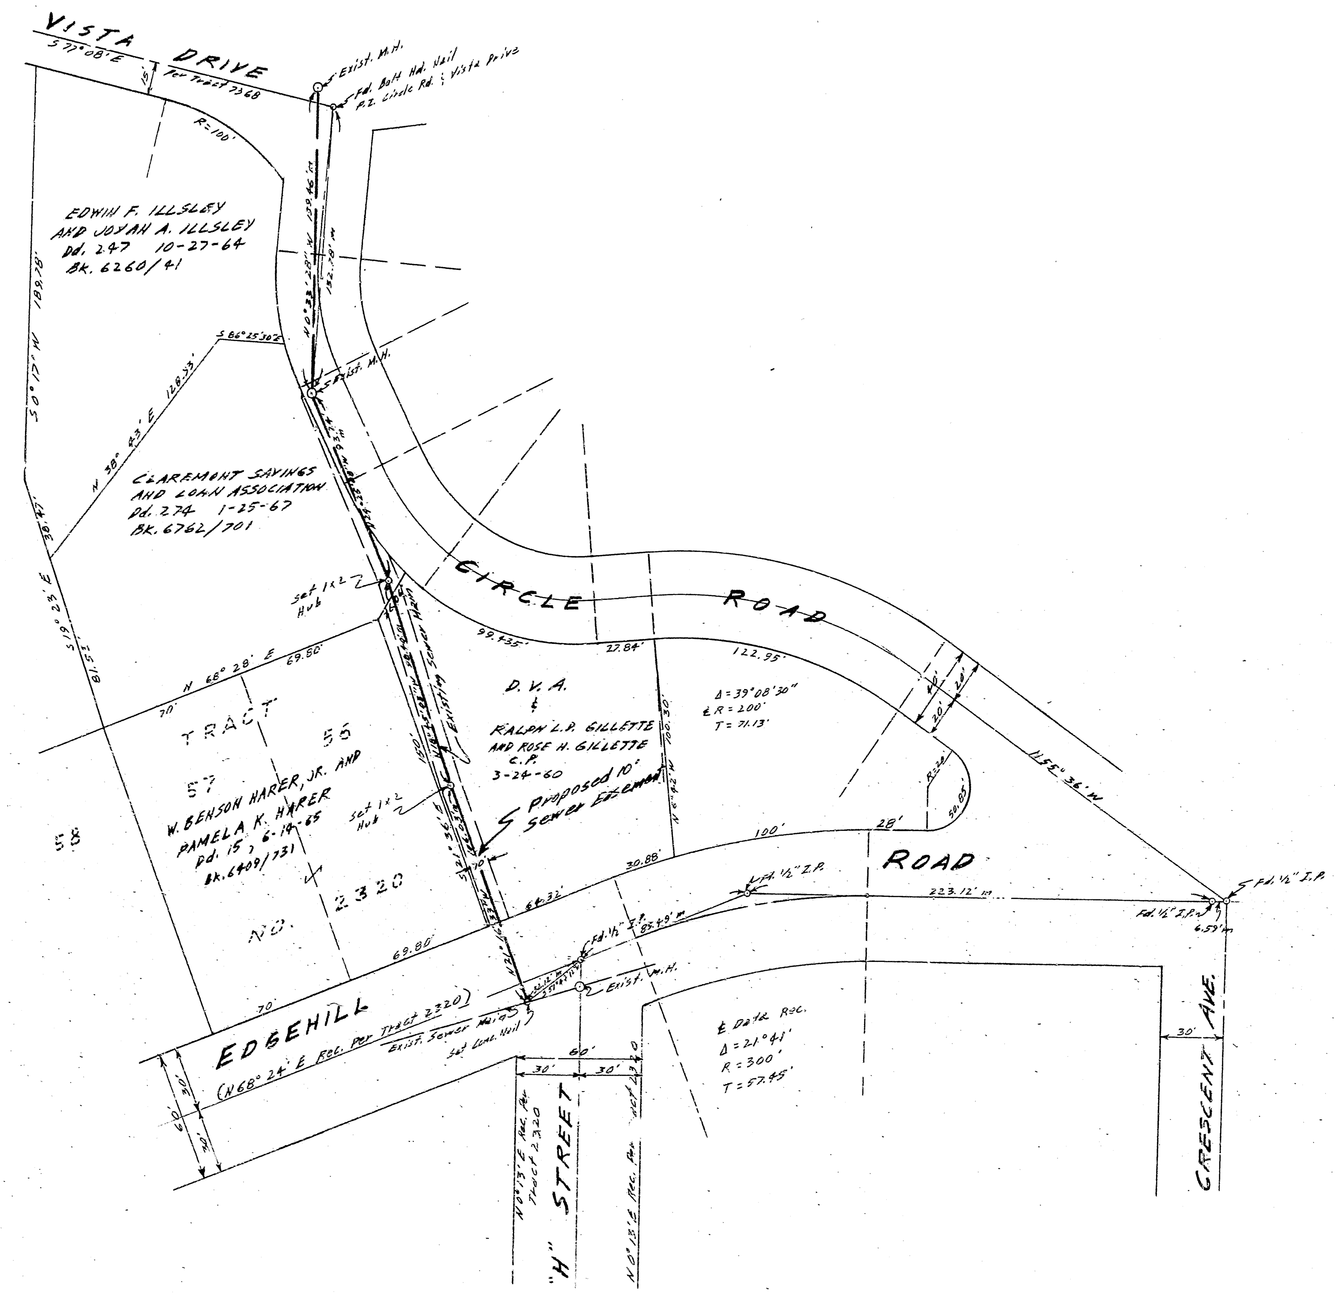

SCALE: 1"=40'

APPROVED 1-29 1967	DEPARTMENT OF ENGINEERING
CITY ENGINEER	CITY OF SAN BERNARDINO
REGISTERED CIVIL ENGINEER NO. 13653	
DRAWING NO. 3599	DRAWN BY Rubon
SHEET 1 OF 1 SHEETS	CHECKED BY
	RECOMMENDED

SANITARY SEWER EASEMENT
FROM EDGEHILL RD. NORTH TO CIRCLE RD.