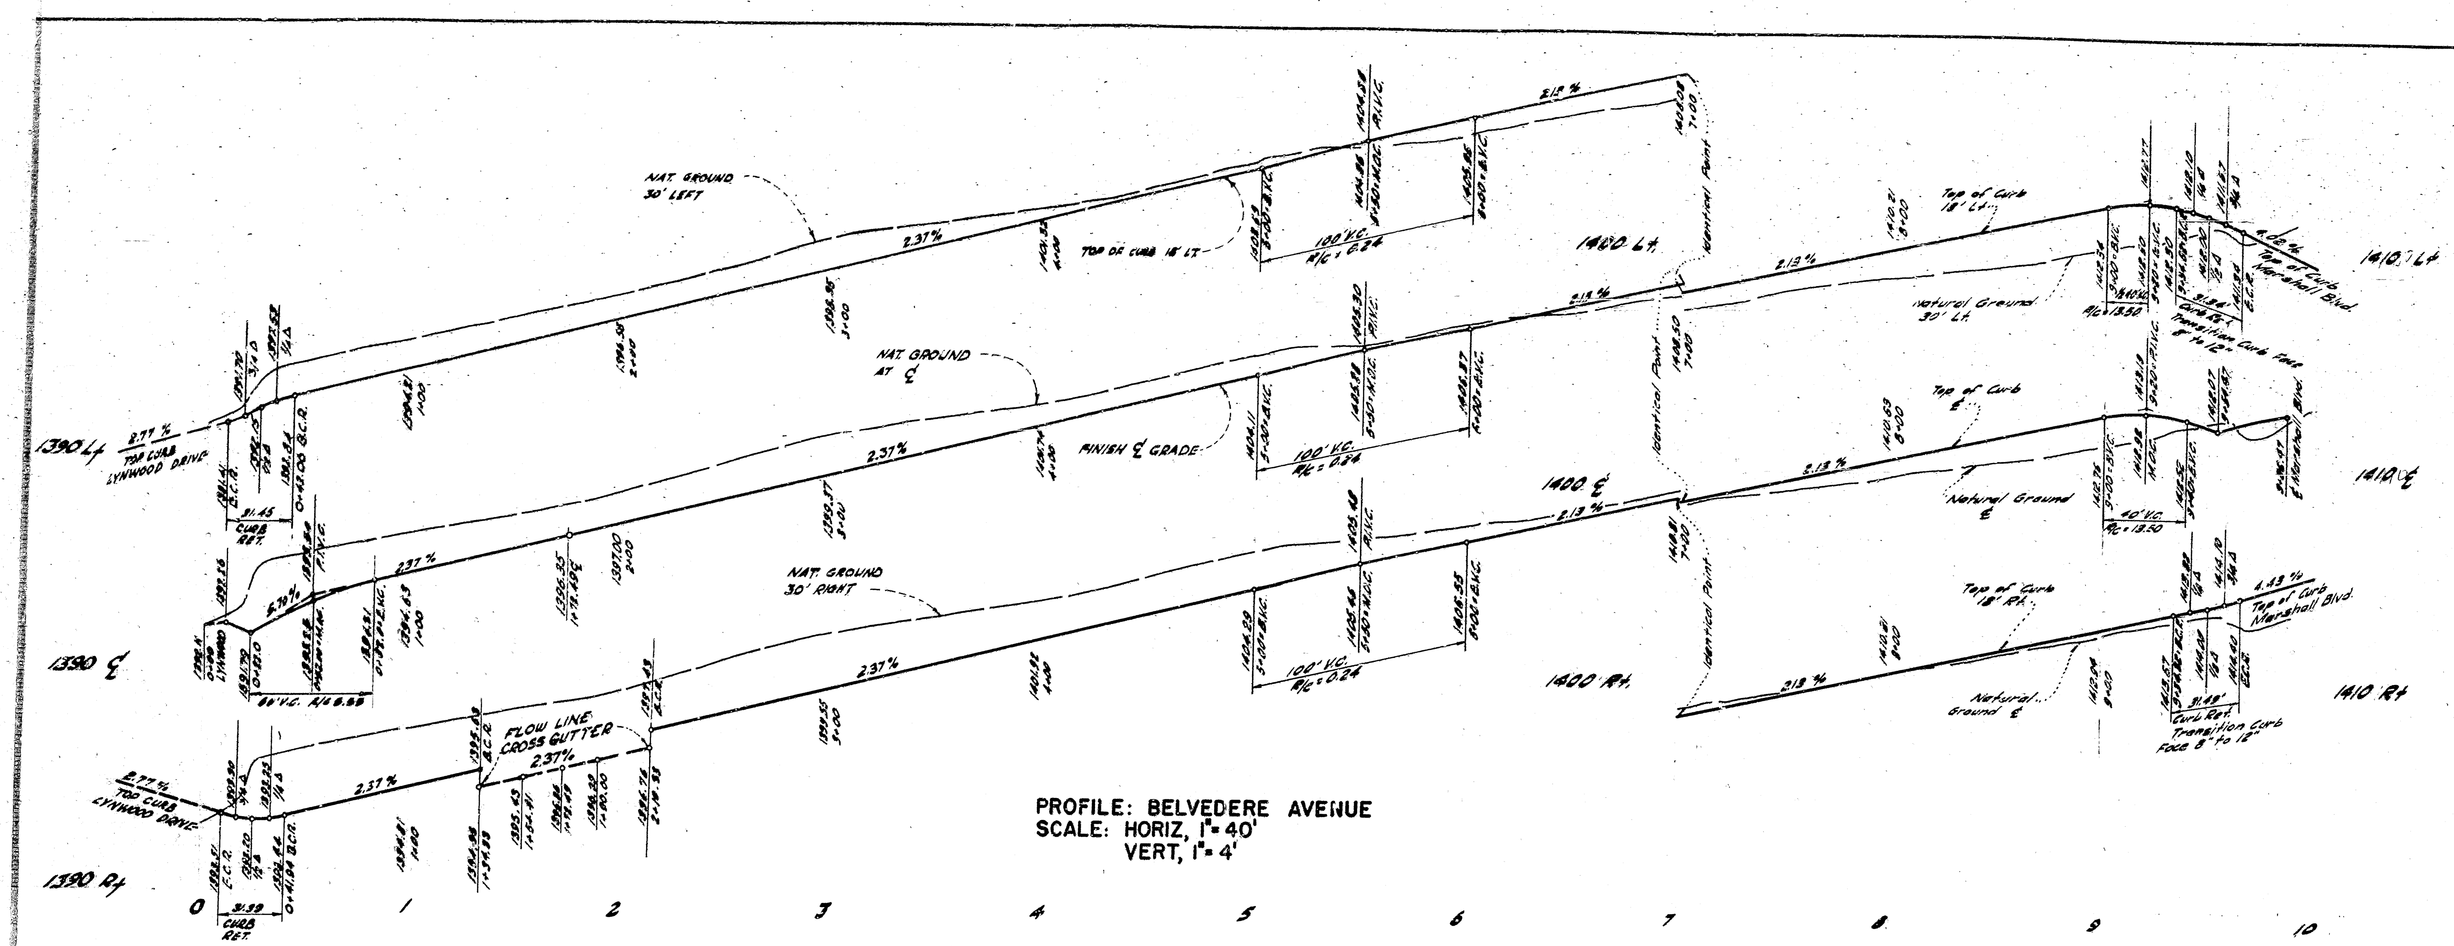

PROFILE: BELVEDERE AVENUE
SCALE: HORIZ, 1"= 40'
VERT, 1"= 4'

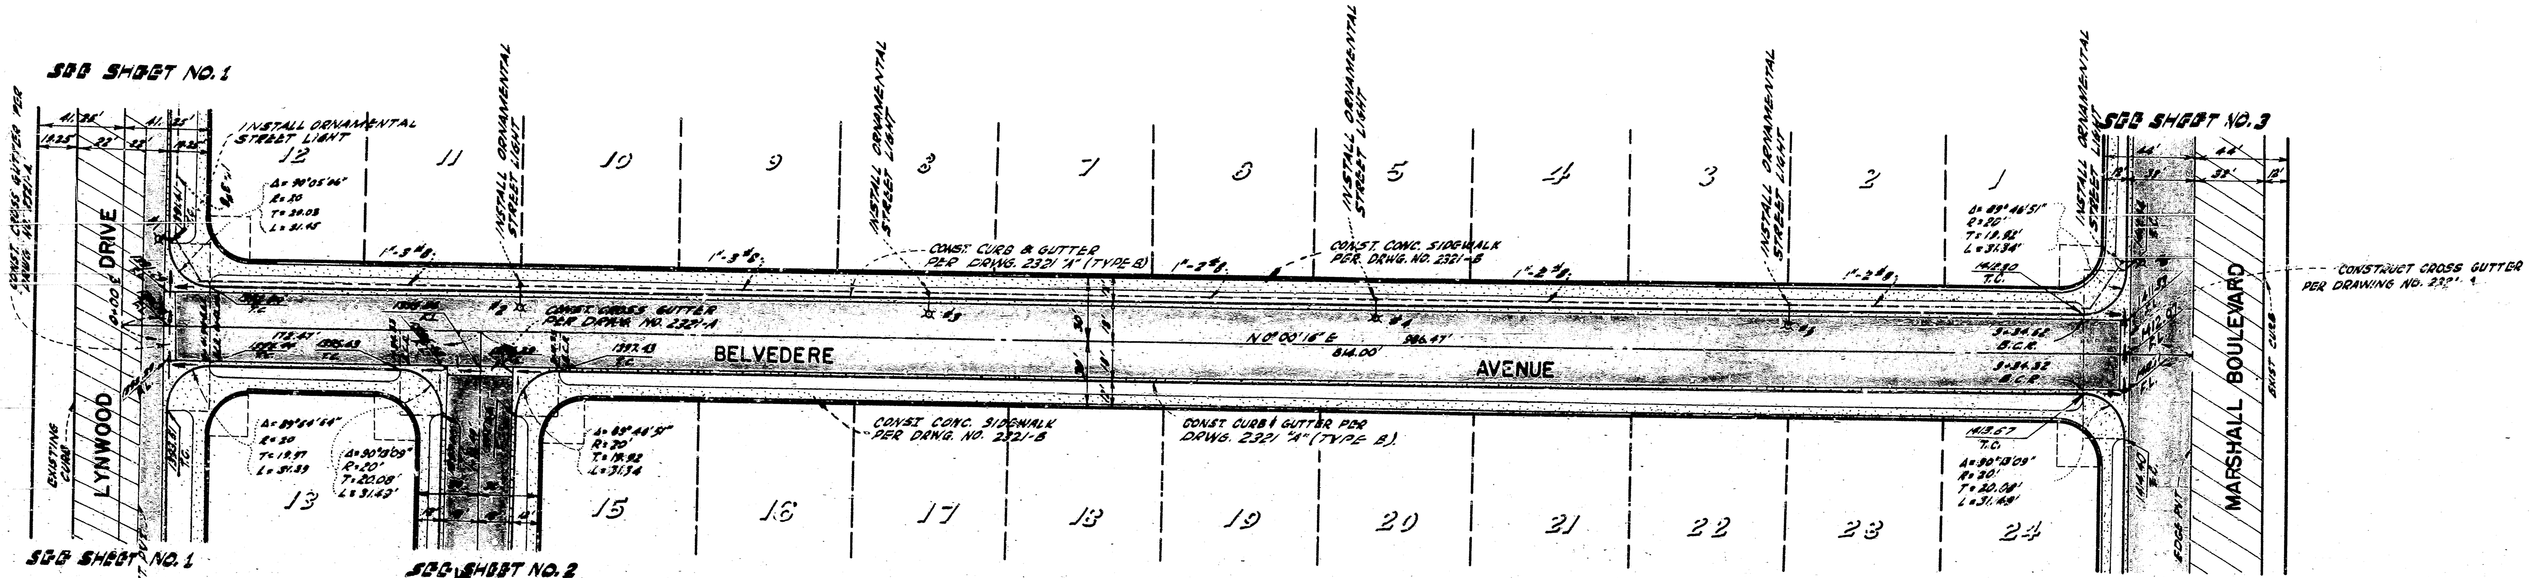

SCALE: HORIZ. 1"=40'
VERT. 1"=4'

BELVEDERE AVENUE

PLAN & PROFILE

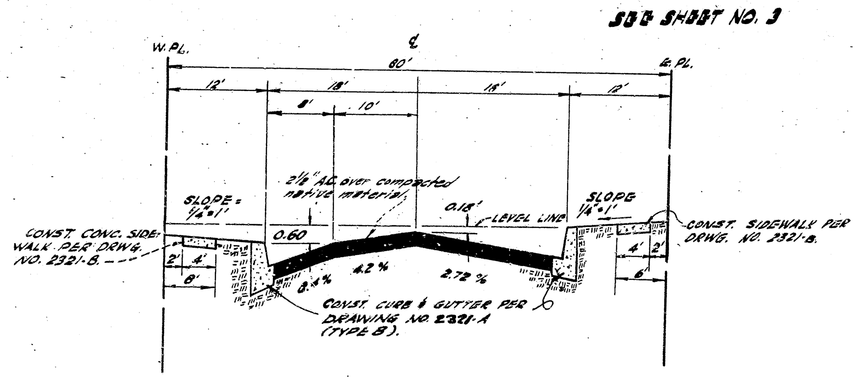

TYPICAL SECTION — BELVEDERE AVENUE

REVISION: 1/18/62 - Lowered Belvedere Avenue from Sta. 3+00.

TRACT NO. 7861
STREET IMPROVEMENT PLANS
BELVEDERE AVENUE

DRAWING NO. 366
SHEET 1 OF 3 SHEETS