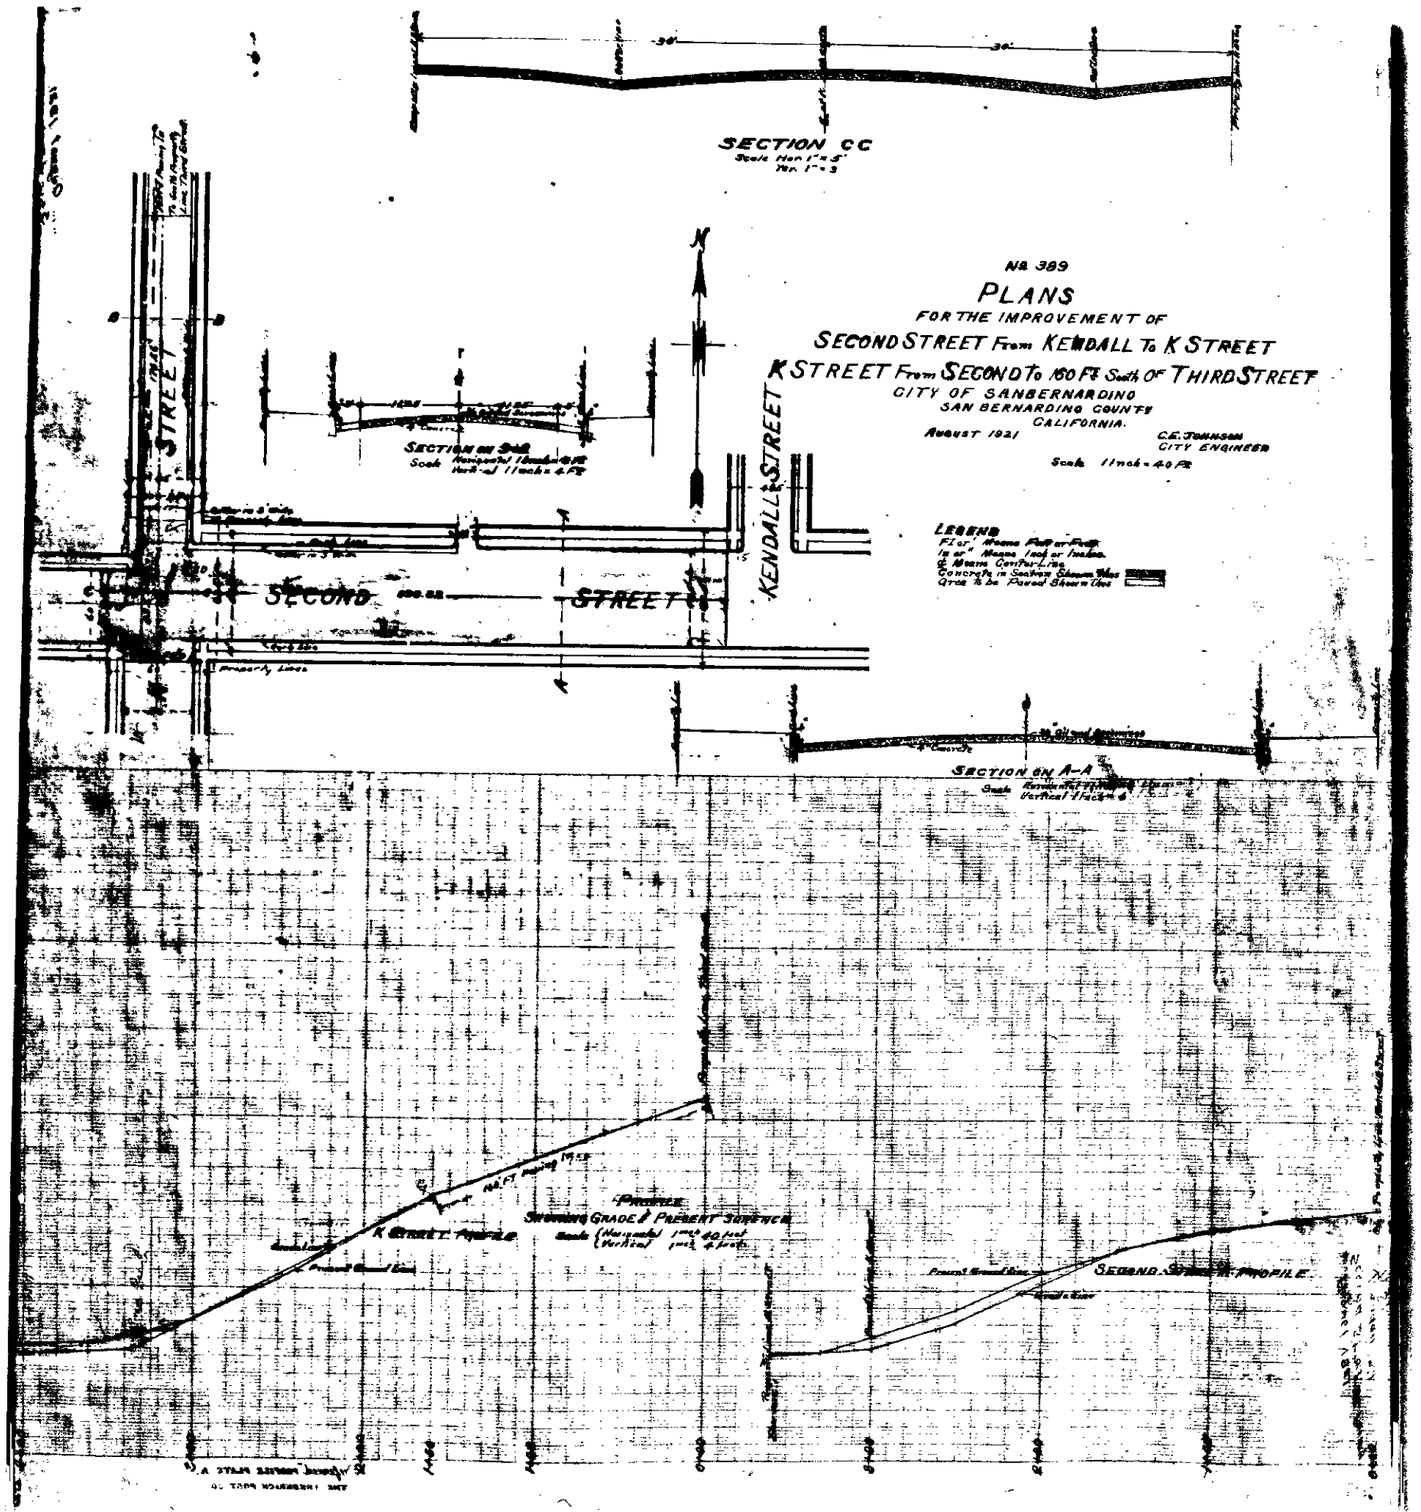
SECTION CC
Scale Hor. 1" = 5'
Ver. 1" = 3
No. 389
PLANS
FOR THE IMPROVEMENT OF
SECOND STREET From KENDALL To K STREET
K STREET From SECOND To 160 Ft South OF THIRD STREET
CITY OF SANBERNARDINO
SAN BERNARDINO COUNTY
CALIFORNIA.
AUGUST 1921
C.E. JOHNSON
CITY ENGINEER
Scale 1 Inch = 40 Ft
LEGEND
Concrete in Section Shown Thus
Area to be Paved Shown Thus
SECTION ON A-A
STREET
SECOND
STREET
KENDALL STREET
Property Lines
PROFILE
SHOWING GRADE & PRESENT SURFACE
K STREET PROFILE
SECOND STREET PROFILE