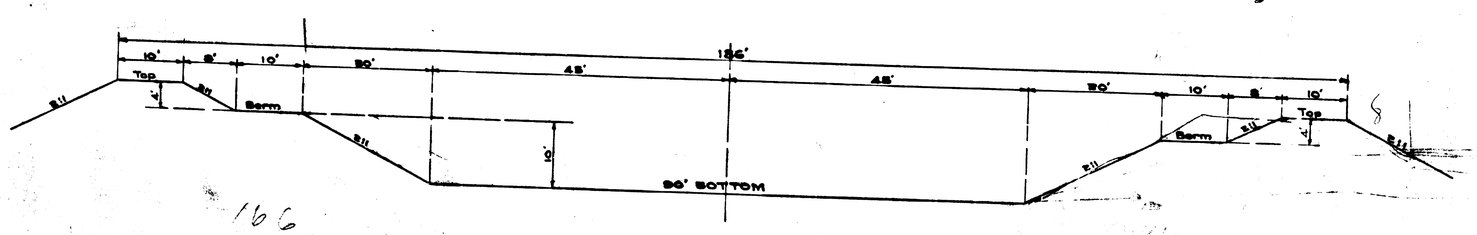

TYPICAL UNLINED SECTION
FOR
SECTION "B"

Drawing No. 4

LYTLE CREEK-EAST BRANCH
FLOOD CONTROL

CITY OF SAN BERNARDINO, CALIFORNIA.

Scale 1" = 10'

City Engineer.

APPROVED
JUNE 29 1933

STATE ENGINEER