RECORD OF SURVEY

BEING A SURVEY OF A PORTION OF LOT 2, BLOCK 60, RANCHO SAN BERNARDINO AS PER MAP RECORDED IN BOOK 7, PAGE 2, OF MAPS RECORDS OF SAN BERNARDINO COUNTY, STATE OF CALIFORNIA

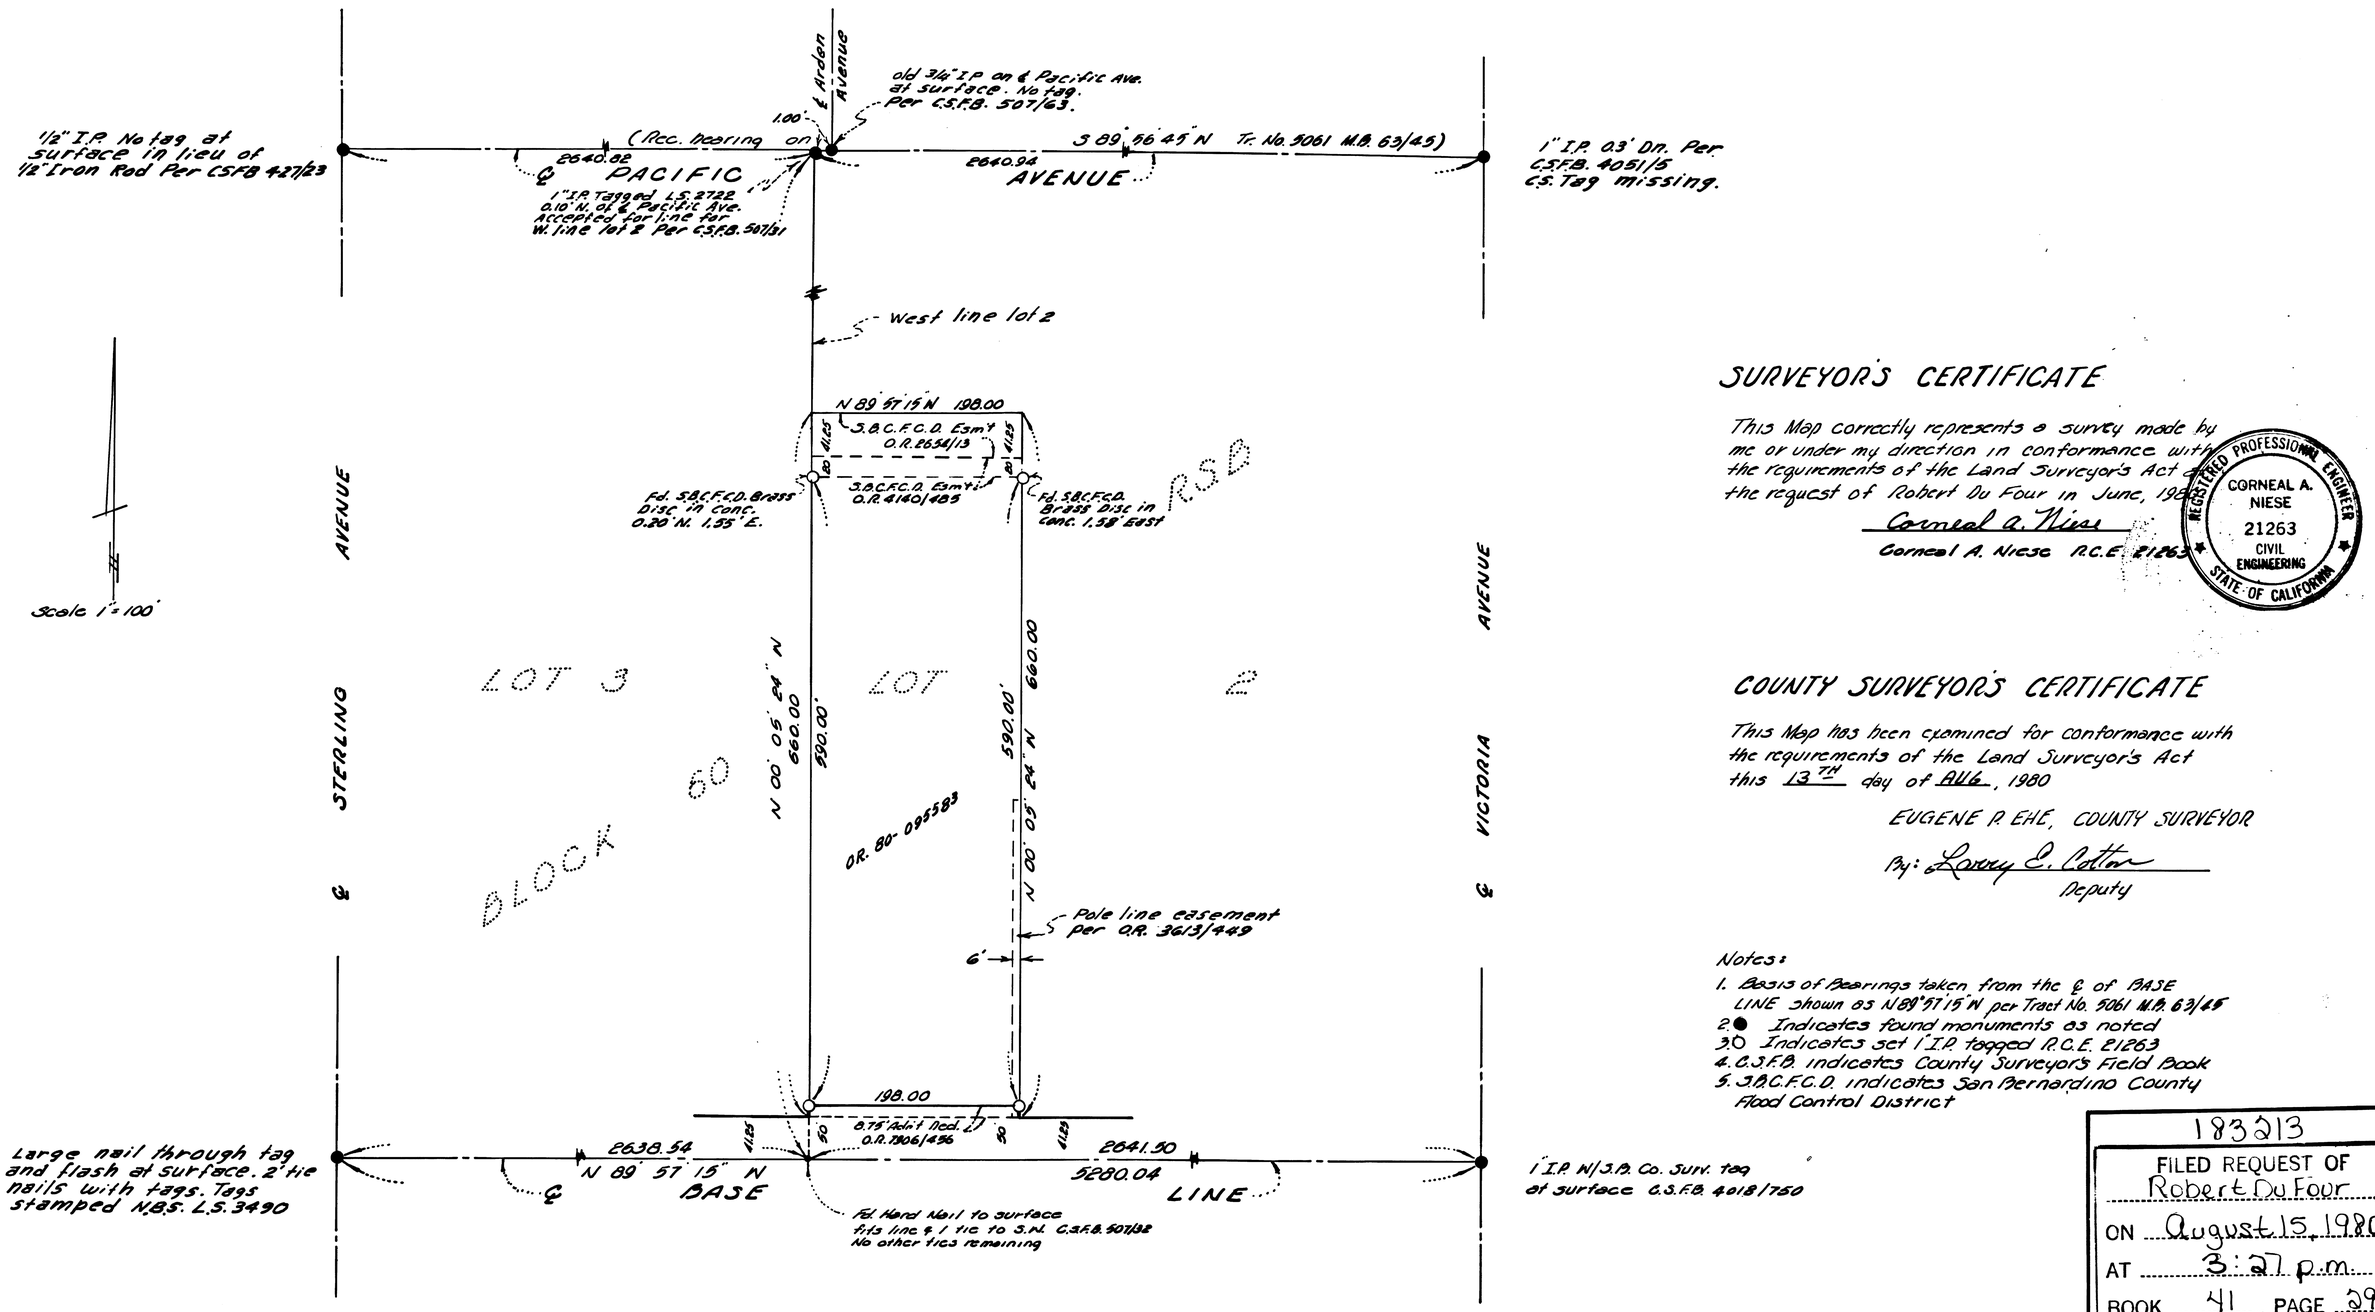

SURVEYOR'S CERTIFICATE

This Map correctly represents a survey made by me or under my direction in conformance with the requirements of the Land Surveyor's Act at the request of Robert Du Four in June, 198

Corneal A. Niese

Corneal A. Niese R.C.E. 21263

REGISTERED PROFESSIONAL ENGINEER CORNEAL A. NIESE 21263 CIVIL ENGINEERING STATE OF CALIFORNIA

COUNTY SURVEYOR'S CERTIFICATE

This Map has been examined for conformance with the requirements of the Land Surveyor's Act this 13TH day of AUG, 1980

EUGENE R. EHE, COUNTY SURVEYOR

By: Lowry E. Cotton
Deputy

Notes:

1. Basis of Bearings taken from the ℄ of BASE LINE shown as N89°57'15"W per Tract No. 5061 M.B. 63/45
2. ● Indicates found monuments as noted
3. ○ Indicates set 1" I.P. tagged R.C.E. 21263
4. C.S.F.B. indicates County Surveyor's Field Book
5. S.B.C.F.C.D. indicates San Bernardino County Flood Control District

183213

FILED REQUEST OF Robert Du Four

ON August 15, 1980

AT 3:27 p.m. IN

BOOK 41 PAGE 29

OF Records of Survey

SAN BERNARDINO COUNTY
V. Dennis Wardle Clerk-Recorder

FEE $5.00