RECORD OF SURVEY

OF A PORTION OF THE S.E. 1/4 OF SECTION 21, T.1N.R.4W. S.B.M., UNSURVEYED.
BEING WITHIN THE MUSCUPIABE RANCHO RECORDED IN MAP BOOK 7/23,
IN THE CITY OF SAN BERNARDINO, COUNTY OF SAN BERNARDINO,
STATE OF CALIFORNIA.

NIESE AND SAKAGUCHI INC. MARCH 1981

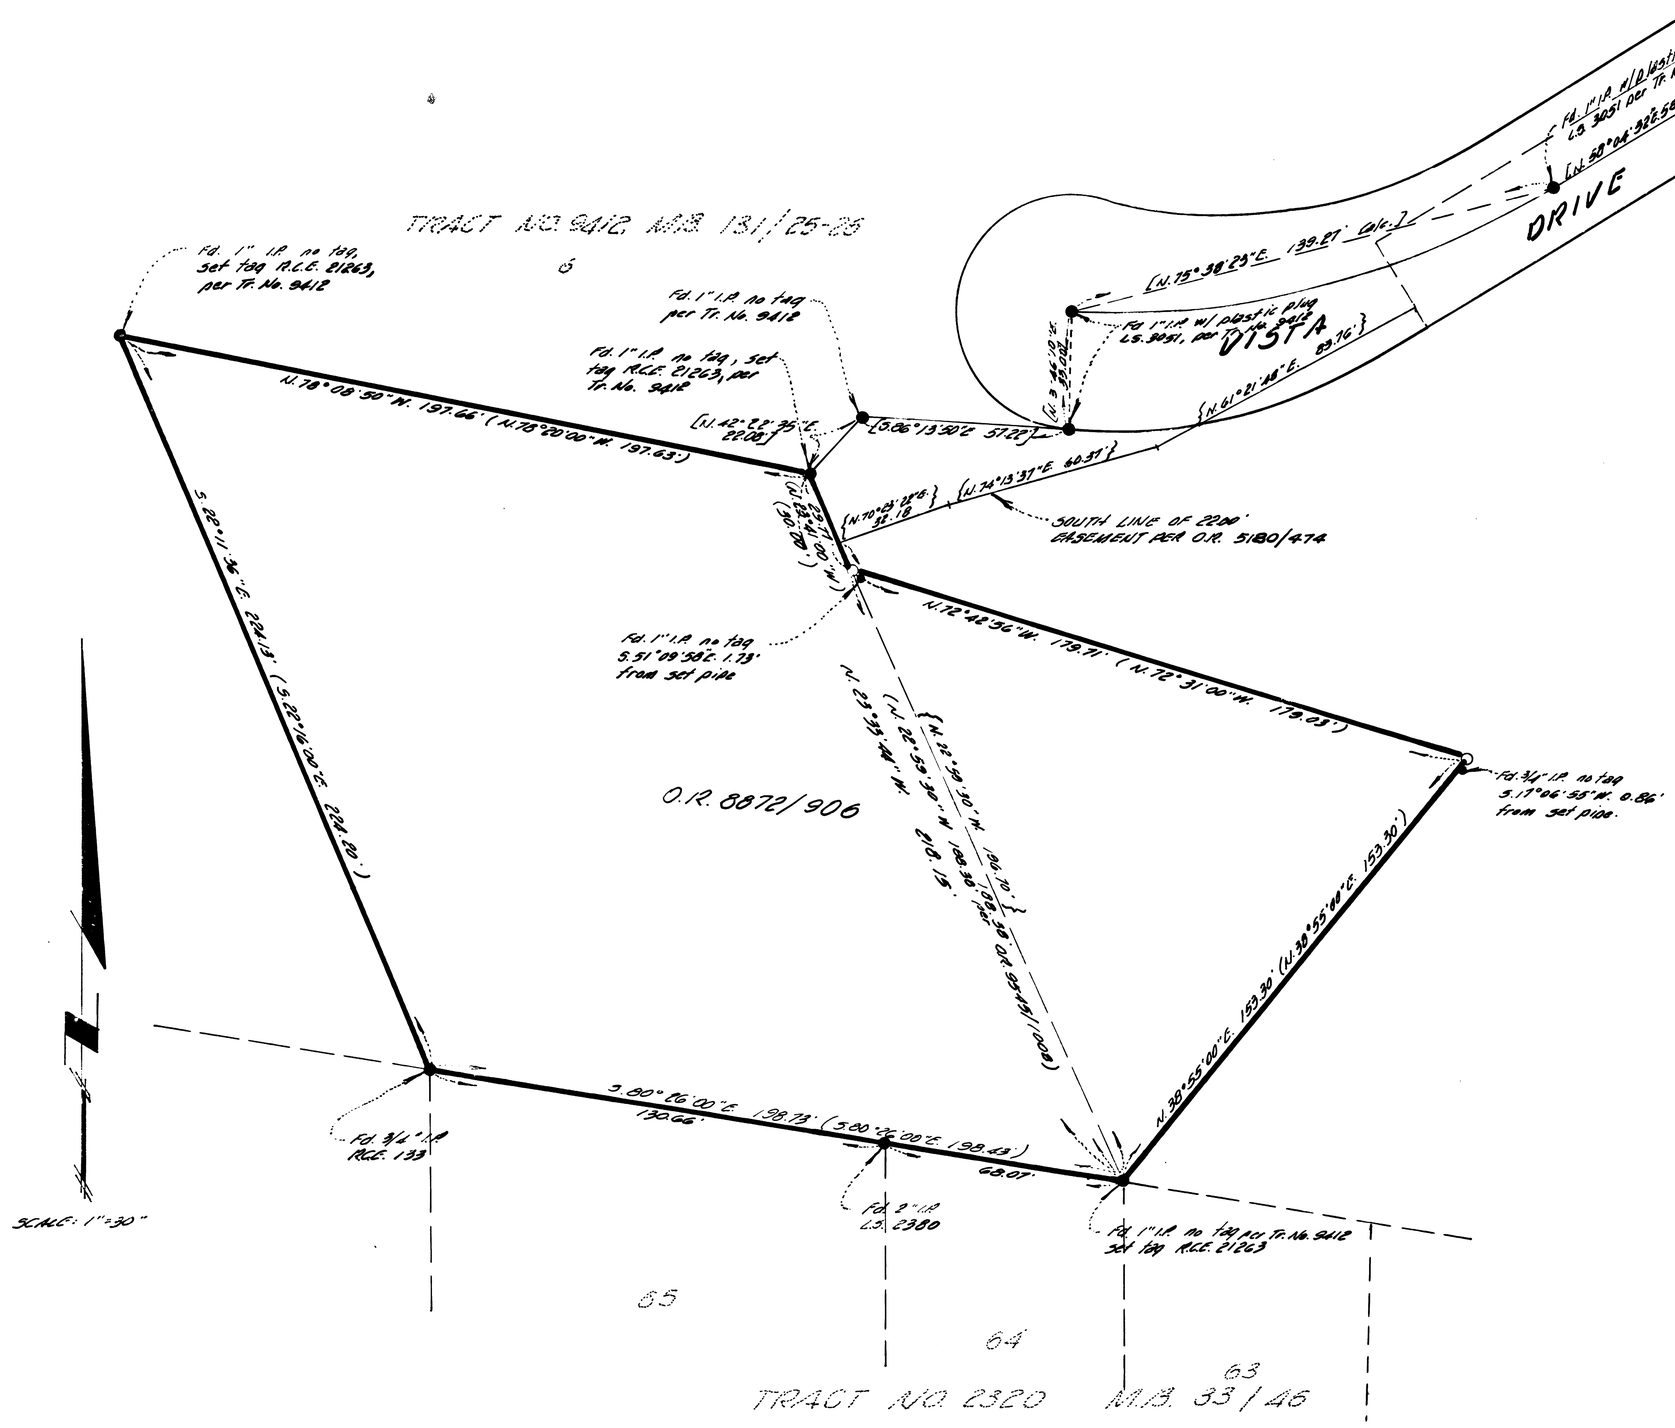

SURVEYOR'S CERTIFICATE

THIS MAP CORRECTLY REPRESENTS A SURVEY MADE BY ME OR UNDER MY DIRECTION IN CONFORMANCE WITH THE REQUIREMENTS OF THE LAND SURVEYORS ACT AT THE REQUEST OF GENE MAZZEI IN MARCH 1981.

Cornelius A. Niese
CORNELIUS A. NIESE R.C.E. 21263

COUNTY SURVEYOR'S CERTIFICATE

THIS MAP HAS BEEN EXAMINED FOR CONFORMANCE WITH THE REQUIREMENTS OF THE LAND SURVEYORS ACT THIS 21st DAY OF April 1981.

EUGENE A. EIHC, COUNTY SURVEYOR
COUNTY OF SAN BERNARDINO.
BY Claude N. Jenkins DEPUTY

NOTES

1. Basis of Bearings: S. 80°26'00"E. along the N. line of Lots 64 & 65 of Tr. No. 2320, M.B. 33/46.
2. ⊙ Indicates set 1" I.P. tagged R.C.E. 21263
3. ● Indicates monuments found as noted.
4. (xx) Indicates record data per O.R. 8872/906 unless noted otherwise.
5. [xx] Indicates record data per Tr. No. 9412, M.B. 131/25-26.
6. {xx} Indicates record data per O.R. 5180/474

81-88355
FILED REQUEST OF
GENE MAZZEI
ON APRIL 23, 1981
AT 2:15 P.M.
BOOK 43 PAGE 4
RECORDS OF SURVEY
SAN BERNARDINO COUNTY RECORDER
FEE $5.00