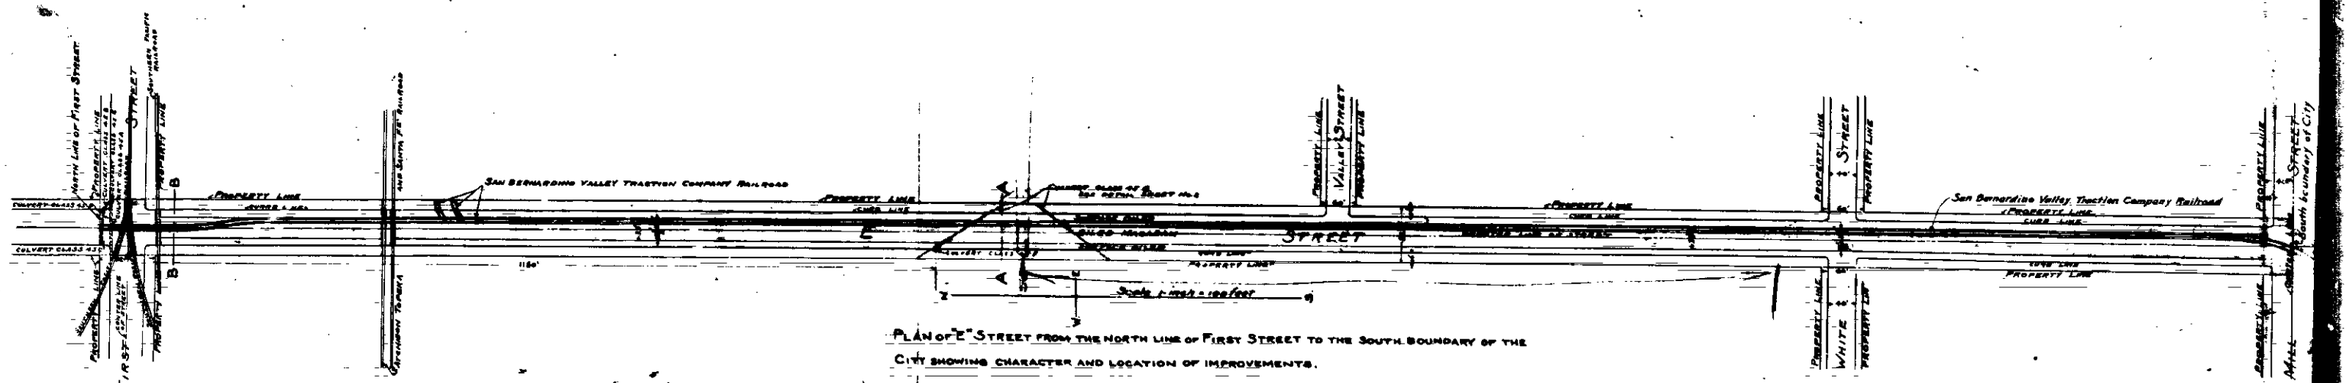

PLAN of "E" STREET FROM THE NORTH LINE OF FIRST STREET TO THE SOUTH BOUNDARY OF THE CITY SHOWING CHARACTER AND LOCATION OF IMPROVEMENTS.

ENLARGED SECTION OF ROADBED AT C-C SHOWING CROSS-SECTION OF STREET.

SCALE ½ IN. = 1 IN.

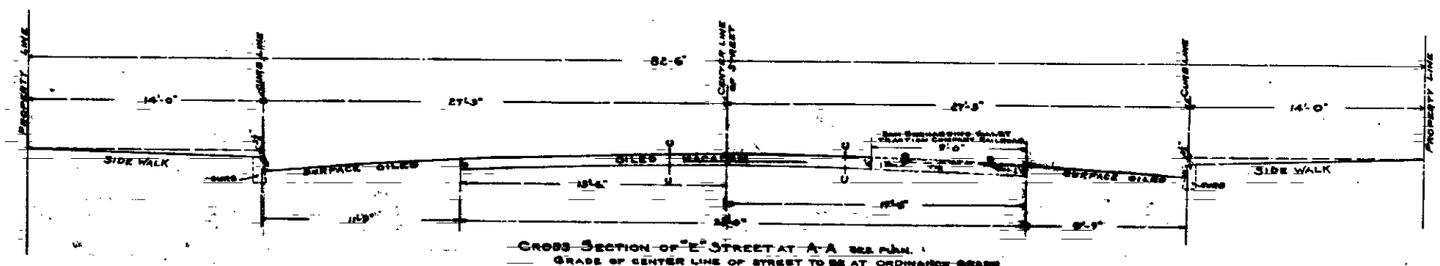

CROSS SECTION OF "E" STREET AT A-A SEE PLAN.

GRADE OF CENTER LINE OF STREET TO BE AT ORDINANCE GRADE

CROSS SECTION MODIFIED ACCORDING TO FORMULA $d = \frac{n}{8}$

WHERE d = DEPRESSION AT QUARTER POINT

8 = HEIGHT OF CROWN ABOVE GUTTER

n = NUMBER OF SECTIONS OF HALF STREET.

SCALE 1 IN. = 4 FT.

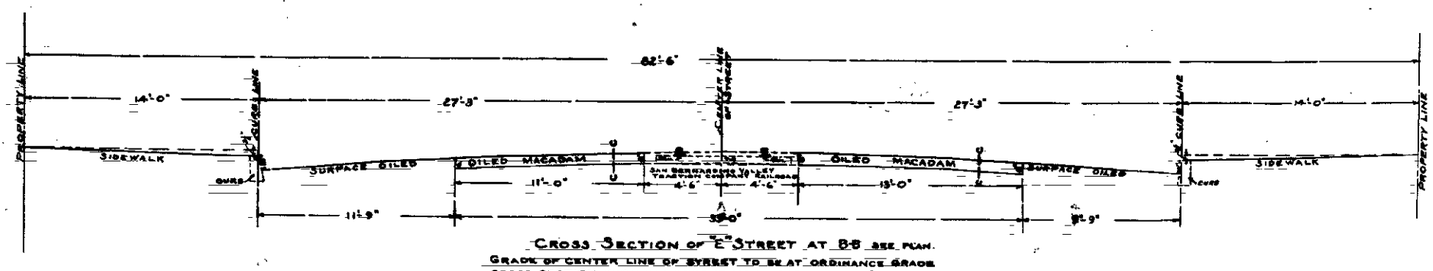

CROSS SECTION OF "E" STREET AT B-B SEE PLAN.

GRADE OF CENTER LINE OF STREET TO BE AT ORDINANCE GRADE

CROSS SECTION MODIFIED ACCORDING TO FORMULA $d = \frac{n}{8}$

WHERE d = DEPRESSION AT QUARTER POINT

8 = HEIGHT OF CROWN ABOVE GUTTER

n = NUMBER OF SECTIONS OF HALF STREET.

SCALE 1 IN. = 4 FT.

ABBREVIATIONS.

OILED MACADAM IS INDICATED THUS

SURFACE OILED IS INDICATED THUS

FT. AND THE SYMBOL ' INDICATES FOOT OR FEET.

IN. AND THE SYMBOL " INDICATES INCH OR INCHES.

THE SYMBOL = INDICATES EQUALS.

THE ABBREVIATION No. MEANS NUMBER.

CULVERTS ARE SHOWN THUS

APPROVED BY THE CITY COUNCIL OF THE CITY OF SAN BERNARDINO AT ITS MEETING HELD ON THE 10th DAY OF October 1910.

Harry Allison CITY CLERK.

Oct. 10-

A. L. Sloan

No. 45

PLAN AND SECTIONS OF "E" STREET FROM MILL STREET TO FIRST STREET