No 482A
PLANS
OF THE

THIRD STREET BRIDGE

-OVER-

WARM CREEK

CITY OF SAN BERNARDINO

CALIF

Scale 1/4" = 1 ft

Apr 1922

C.E. Johnson,
City Engineer
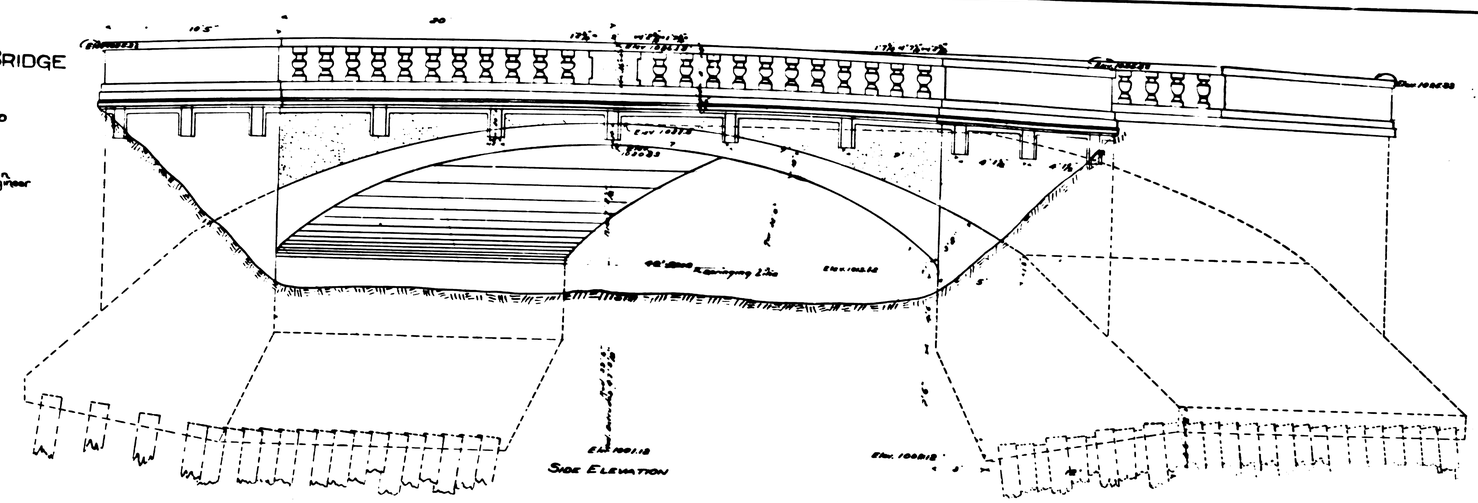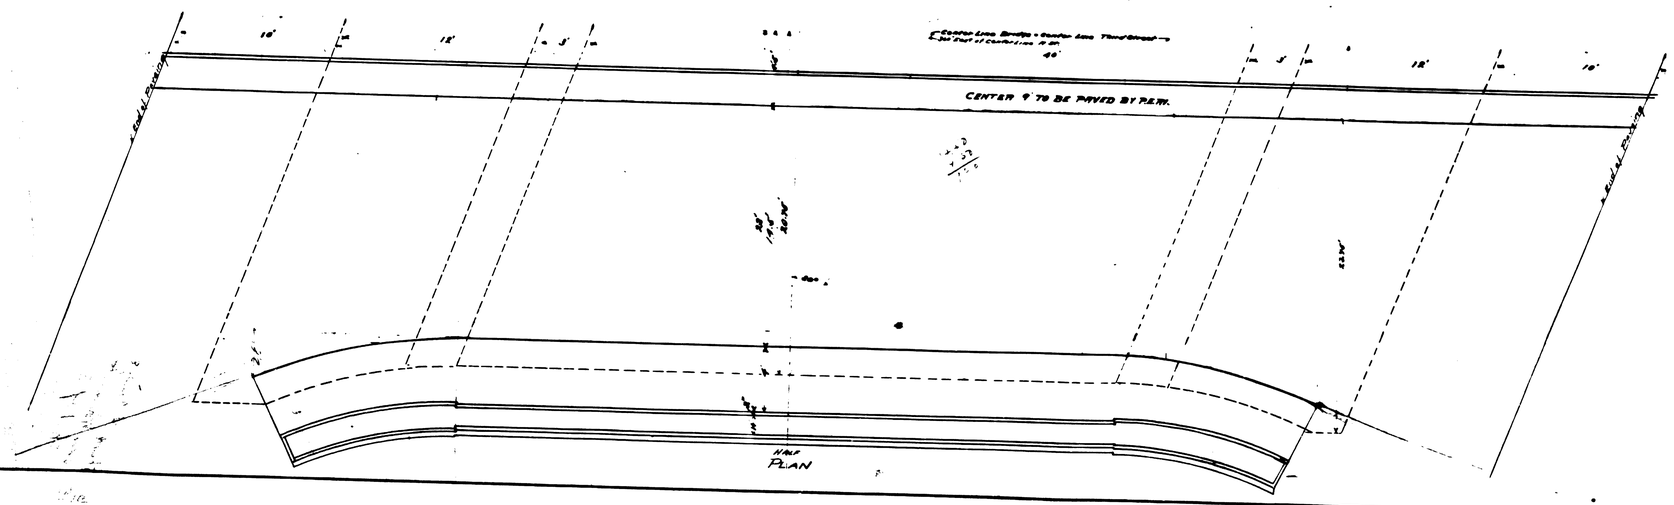
SHEET 1