JOHN HANCOCK SURVEY

MAP OF

A PART OF THE MUSCUPIABE RANCH

LAYING IN T. 1 N. R. 4 W. OF S.B.B. & M. AS PER SURVEY MADE MAY 21, 1885 AT THE REQUEST OF JOHN HANCOCK.

T.M. Parsons C.E. Surveyor

AMOUNT OF LAND MARKED IN RED OWNED BY DAVID ALEXANDER & S.H. LITTLE. 640.10 ACRES.

AMOUNT OF LAND MARKED IN BLUE OWNED BY J. HANCOCK. 617.09 ACRES.

SCALE: 1 in. - 10 ch.
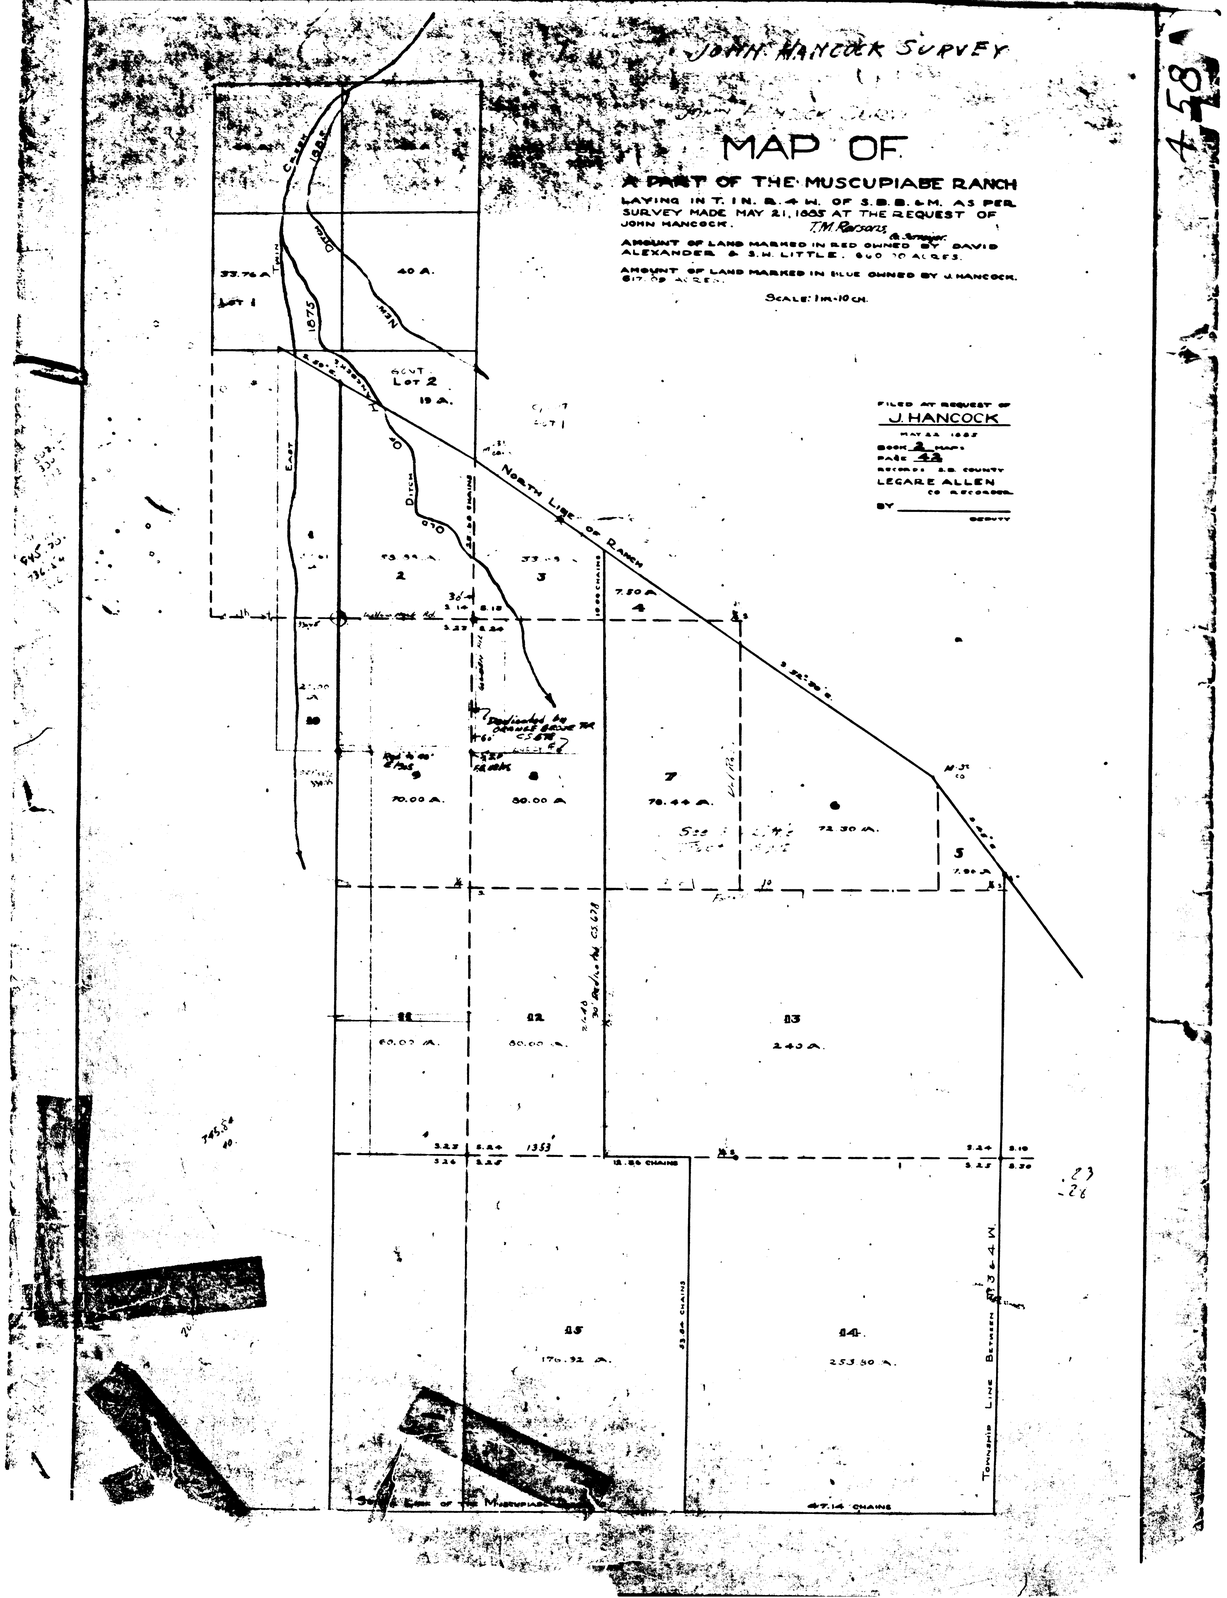
FILED AT REQUEST OF
J. HANCOCK
MAY 22, 1885
BOOK 2 MAPS
PAGE 42
RECORDS S.B. COUNTY
LEGARE ALLEN
CO RECORDER
BY _____
DEPUTY