N°461
PLANS
FOR THE IMPROVEMENT OF
SEVENTEENTH STREET
FROM
ARROWHEAD AVE TO B ST.
CITY OF SAN BERNARDINO
CALIFORNIA

May 31 1922

C. E. Johnson
City Engineer

N

LEGEND

Bench Marks (mks or tenons)
Bench Marks (top of roof)
Bench Marks (Stakes)
Bench Marks (Stars)
Paving to be constructed (shown thus)
Curb to be constructed (shown thus)
Concrete Gutters (shown thus)
Paving in Sewer Trench (shown thus)
Elev. means elevation

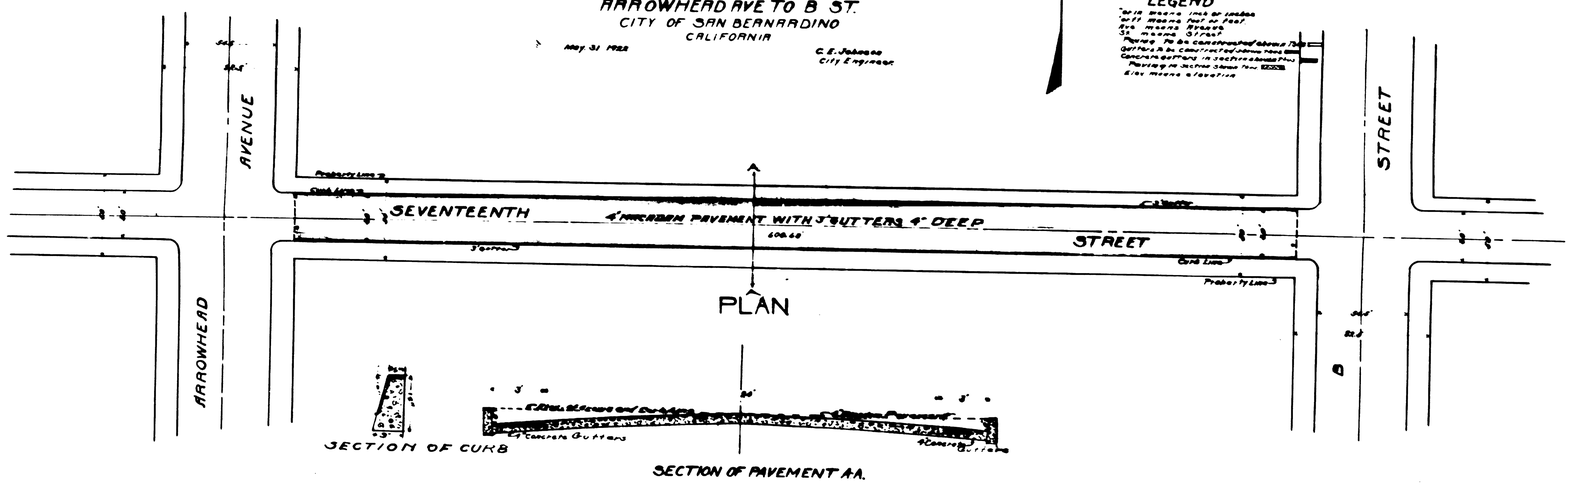

PROFILE OF SEVENTEENTH STREET.
BLACK LINES SHOW PRESENT SURFACE
RED LINES SHOW ESTABLISHED GRADE

All elevations are in feet and refer to Mean Sea Level as established by the U.S. Survey. Bench Marks are referred to and described in ord. No. 1130 C.S. of the San Bernardino Code.

36.25
35.47
.78

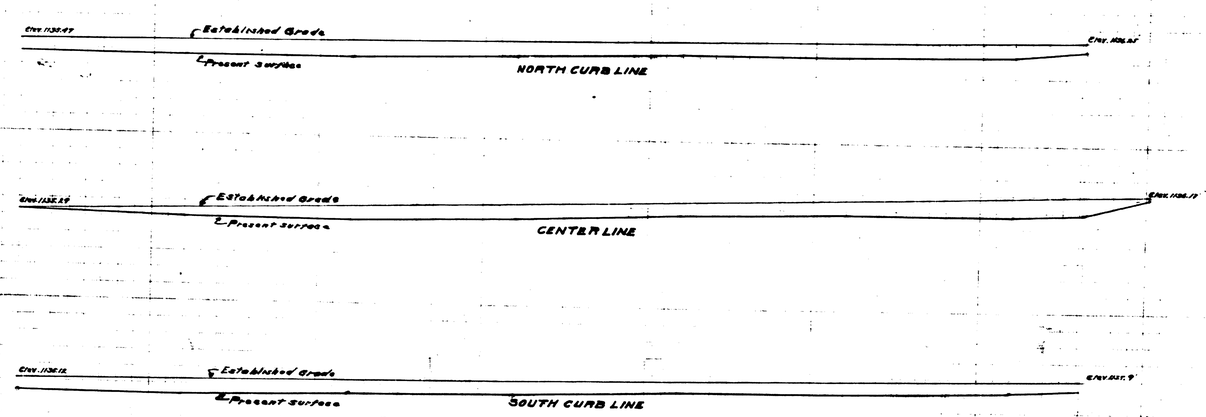

PROFILE