RECORD OF SURVEY

BEING A SURVEY OF A PORTION OF LOT 1, BLOCK 7, TRACT 2338, PER PLAT RECORDED IN BOOK 33, PAGE 62, RECORDS OF SAN BERNARDINO COUNTY, CALIFORNIA.

SIGLAND & ASSOCIATES — JANUARY 1983

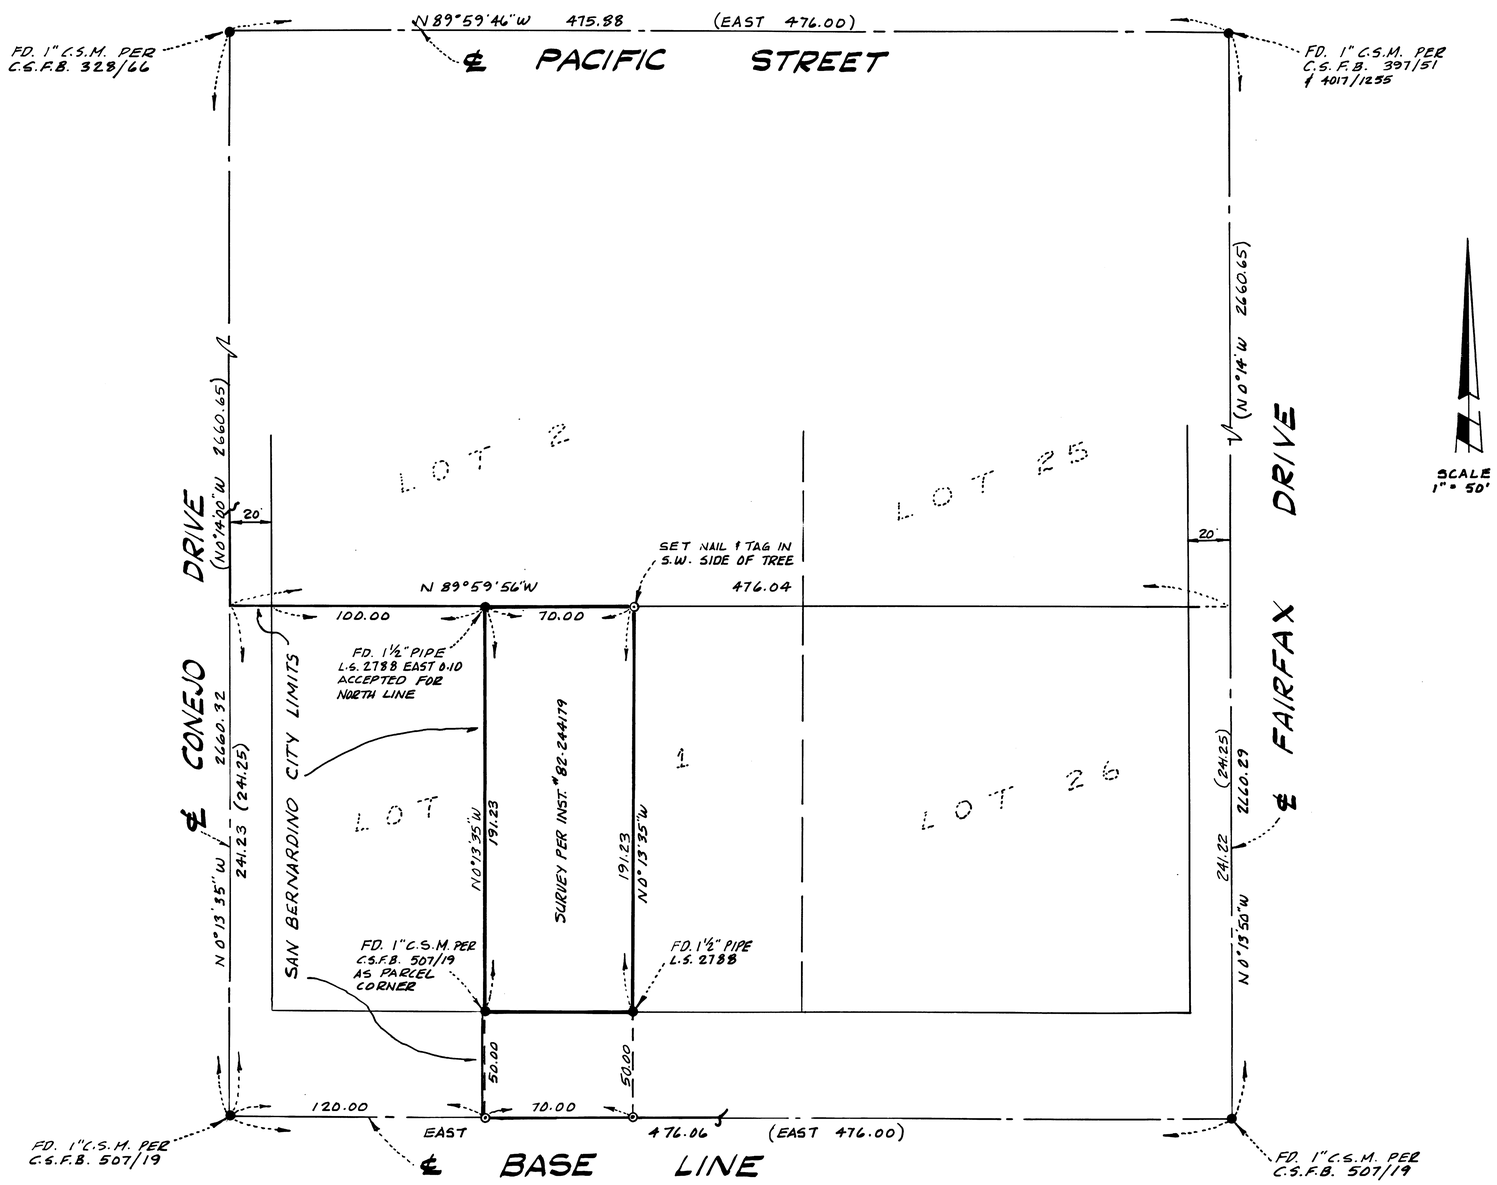

SURVEYOR'S CERTIFICATE

THIS MAP CORRECTLY REPRESENTS A SURVEY MADE BY ME OR UNDER MY DIRECTION IN CONFORMANCE WITH THE REQUIREMENTS OF THE LAND SURVEYORS ACT AT THE REQUEST OF ARCHIE AUSTIN IN JANUARY 1983.

Richard P. Siegmund 3-9-83

RICHARD P. SIEGMUND L.S. 3490

COUNTY SURVEYOR'S CERTIFICATE

THIS MAP HAS BEEN EXAMINED FOR CONFORMANCE WITH THE REQUIREMENTS OF THE LAND SURVEYOR'S ACT THE 11th DAY OF March 1983

EUGENE P. EHE, COUNTY SURVEYOR
COUNTY OF SAN BERNARDINO, CAL.

BY Claude D. Jamison DEPUTY

GENERAL NOTES

1. THE BASIS OF BEARING IS THE CENTERLINE OF BASE LINE STREET PER TRACT 2338, M.B. 33/62 BEING EAST.
2. ● INDICATES MONUMENTS FOUND AS NOTED
3. ⊙ INDICATES SET NAIL AND TAG L.S. 3490
4. ( ) INDICATES RECORD BEARING OR DISTANCE PER TRACT 2338, M.B. 33/62
5. C.S.M. INDICATES COUNTY SURVEY MONUMENT.
6. C.S.F.B. INDICATES COUNTY SURVEYOR FIELD BOOK.

83-056580
FILED REQUEST OF
Archie Austin
ON March 17, 1983
AT 10:56 A.M.
BOOK 48 PAGE 42
OF Record of Survey
SAN BERNARDINO COUNTY RECORDER
FEE $5.00