RECORD OF SURVEY

A SURVEY OF LOT 14, EXCEPT THE NORTH 60 FEET, BLOCK 1, EL BELLO TRACT, MAP BOOK 24, PAGE 58, RECORDS OF SAN BERNARDINO COUNTY IN THE CITY OF SAN BERNARDINO, STATE OF CA.

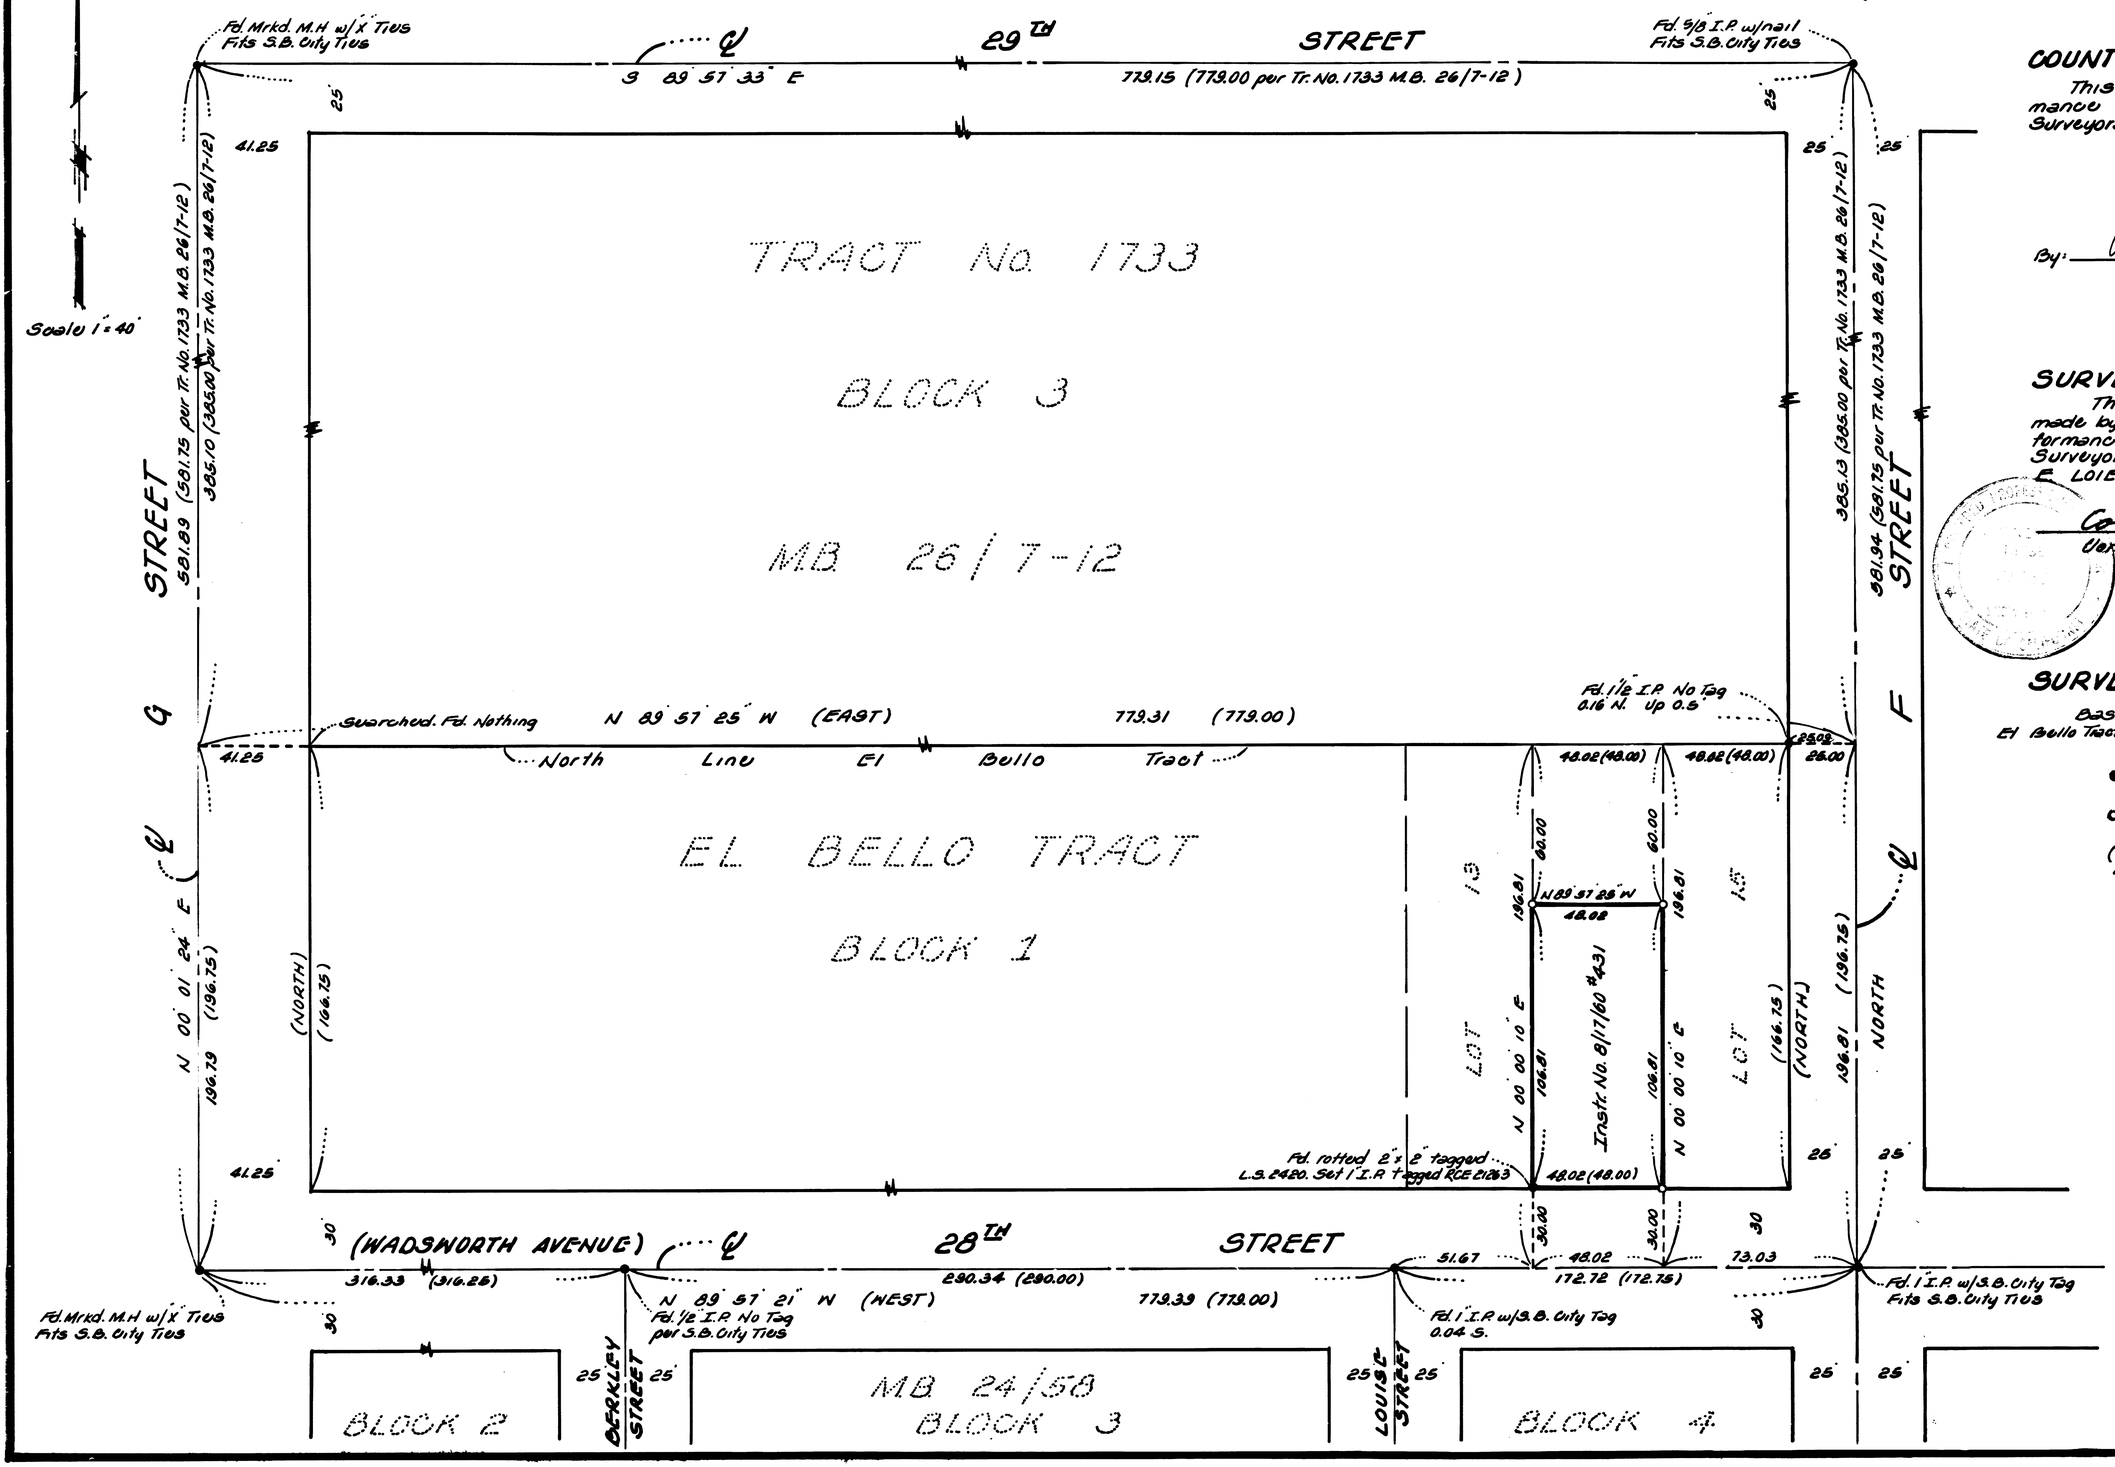

NIESE & SAKAGUCHI, Inc.

COUNTY SURVEYOR'S CERTIFICATE

This map has been examined for conformance with the requirements of the Land Surveyor's Act this 16 day of Aug., 1983.

EUGENE P. EHE, COUNTY SURVEYOR
COUNTY OF SAN BERNARDINO

By: Wm. V. Scribner, Deputy

SURVEYOR'S CERTIFICATE

This map correctly represents a survey made by me or under my direction in conformance with the requirements of the Land Surveyor's Act at the request of E. LOIE FIRKINS in July, 1983.

Corneal A. Niese
Corneal A. Niese RCE 21263

SURVEYOR'S NOTES:

Basis of Bearings: The East line of El Bello Tract being NORTH per El Bello Tract M.B. 24/58

● - Indicates Monuments found as noted.

○ - Indicates 1" I.P. tagged RCE 21263 set.

( ) - Indicates Record distances per EL BELLO TRACT M.B. 24/58 unless noted otherwise.

83-189617
FILED REQUEST OF
E. LOIE FIRKINS
ON Aug. 17, 1983
AT 1:25 P.M. IN
BOOK 49 PAGE 43
OF Record of Survey
SAN BERNARDINO COUNTY RECORDER
FEE $5.00