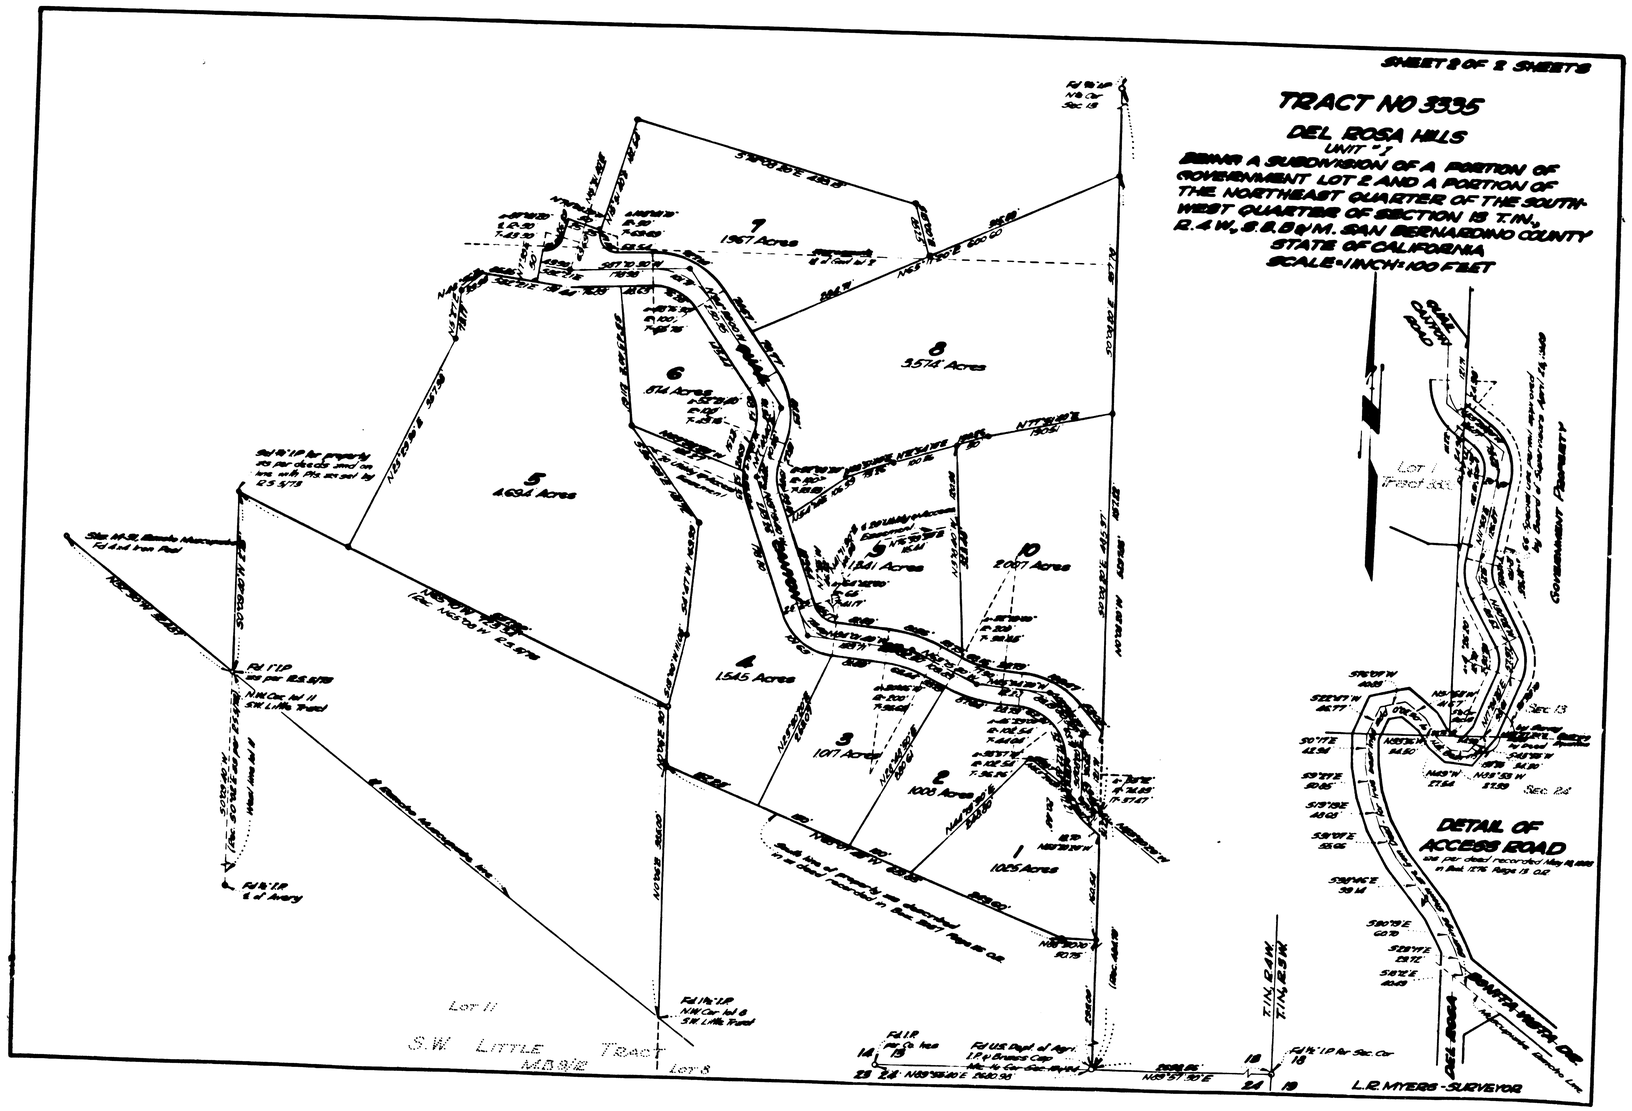
SHEET 2 OF 2 SHEETS
TRACT NO 3335
DEL ROSA HILLS
UNIT "J"
BEING A SUBDIVISION OF A PORTION OF GOVERNMENT LOT 2 AND A PORTION OF THE NORTHEAST QUARTER OF THE SOUTHWEST QUARTER OF SECTION 13 T.1N., R.4 W., S.B.B.&M. SAN BERNARDINO COUNTY STATE OF CALIFORNIA
SCALE=1 INCH=100 FEET
7
1.967 Acres
8
3.574 Acres
6
.874 Acres
5
4.604 Acres
10
2.077 Acres
9
1.841 Acres
4
1.545 Acres
3
1.017 Acres
2
1.000 Acres
1
1.005 Acres
Lot 11
S.W. LITTLE TRACT
M.B. 9/2
Lot 8
Lot 1
Tract 1000
GOVERNMENT PROPERTY
DETAIL OF ACCESS ROAD
Sec. 13
Sec. 24
T.1N., R.4W.
T.1N., R.3W.
L.R. MYERS - SURVEYOR