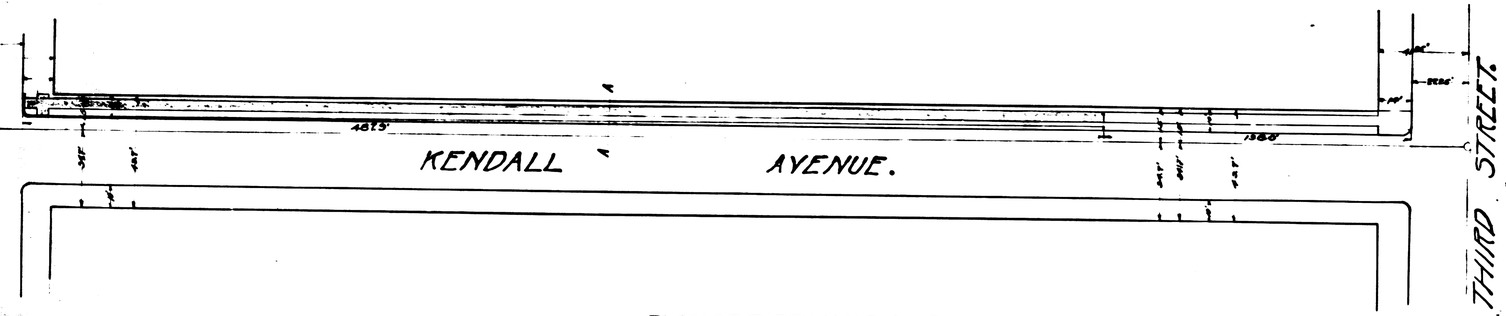

PLAN OF SIDEWALK & CURB
ON
KENDALL AVENUE
FROM
SECOND TO THIRD STREET.
Scale 1" = 30'

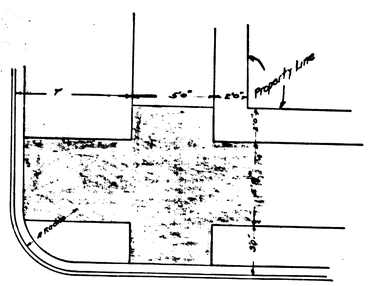

ENLARGED PLAN
AT "B"
SCALE 1/4" = 1'

ABBREVIATIONS
The mark (') signifies foot or feet
The mark (") signifies inches or inch
No signifies number.
= signifies equals
concrete in section shown thus
sidewalk to be constructed shown colored green.
Curb to be constructed shown colored yellow

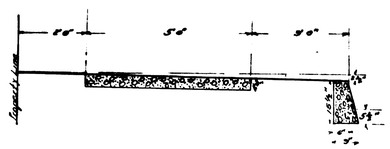

ENLARGED SECTION
OF
SIDEWALK & CURB
AT A A
SCALE 1" = 2'

No. 30

PLAN AND SECTION
OF
SIDEWALK & CURB
ON
KENDALL AVENUE
BETWEEN SECOND & THIRD