SHEET 1 OF 1 SHEET

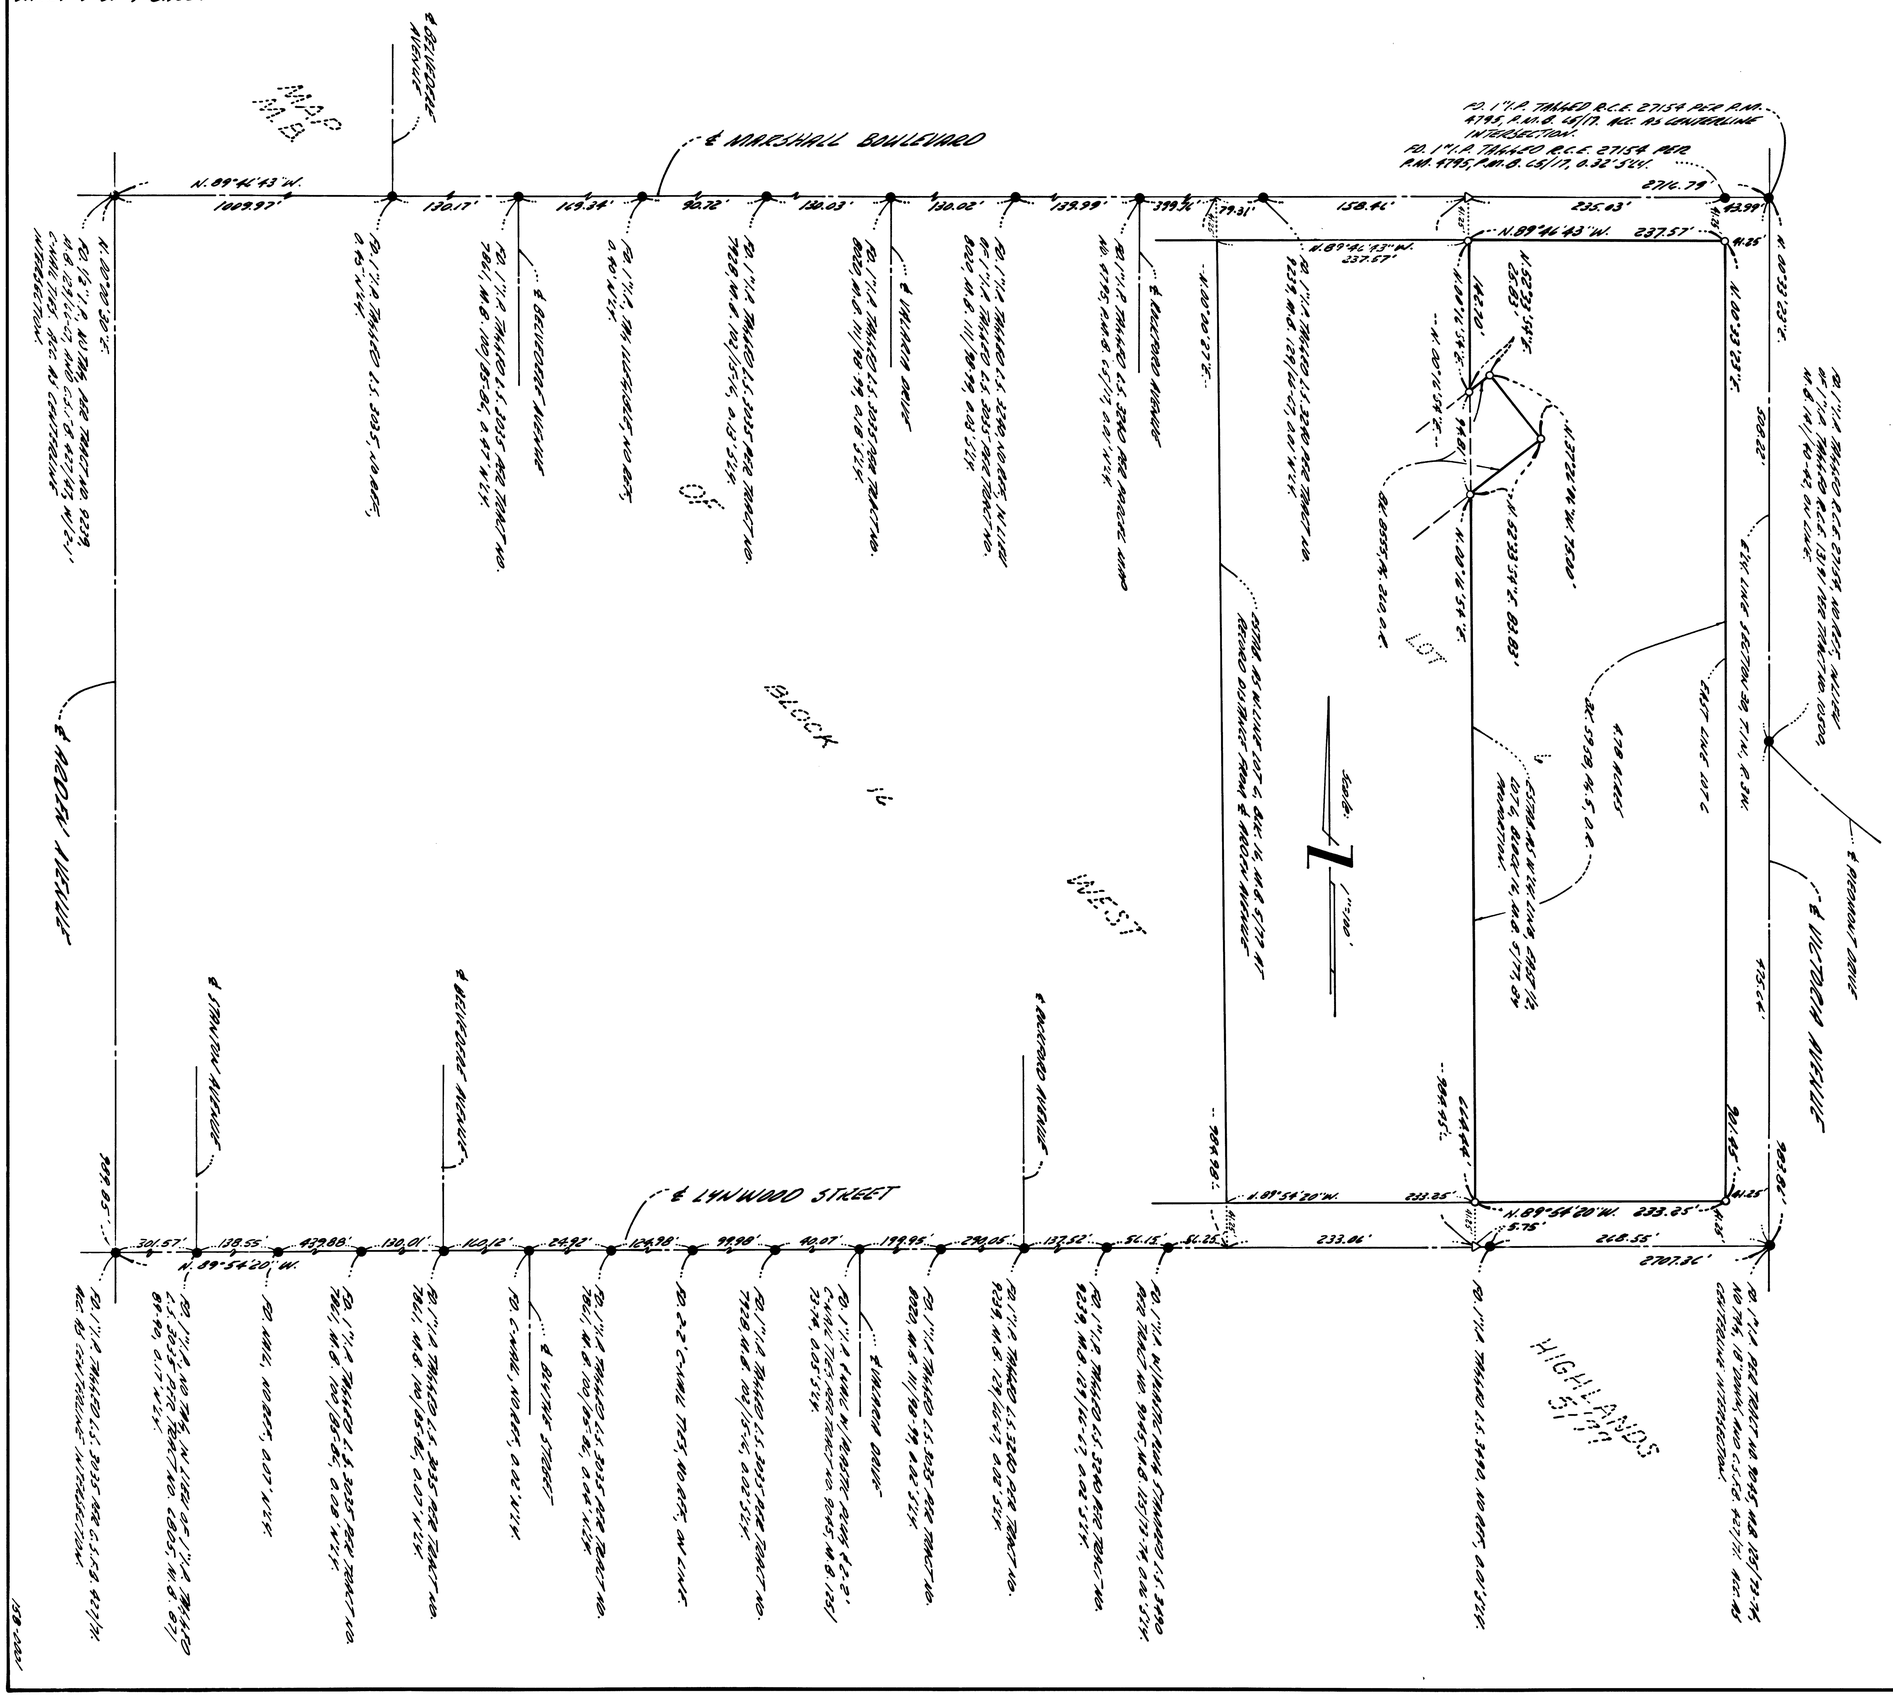

RECORD OF SURVEY

IN THE CITY OF SAN BERNARDINO, COUNTY OF SAN BERNARDINO, STATE OF CALIFORNIA, AND BEING A SURVEY OF THE EAST HALF OF LOT 6 OF BLOCK 16 OF MAP OF WEST HIGHLANDS, AS PER PLAT RECORDED IN BOOK 5 OF MAPS AT PAGE 77, IN THE OFFICE OF THE COUNTY RECORDER OF SAN BERNARDINO COUNTY, CALIFORNIA.

WILLIAM E. BLAKELY & ASSOCIATES, INC. SEPTEMBER, 1984

SURVEYOR'S STATEMENT:

THIS MAP CORRECTLY REPRESENTS A SURVEY MADE BY ME OR UNDER MY DIRECTION IN CONFORMANCE WITH THE REQUIREMENTS OF THE LAND SURVEYOR'S ACT AT THE REQUEST OF DOMINIC A. VISCONSI IN AUGUST, 1984.

William E. Blakely
WILLIAM E. BLAKELY, L.S. 4279

SURVEYOR'S NOTE:

BASIS OF BEARINGS: THE BEARING OF NORTH 00°00'30" EAST FOR THE CENTERLINE OF ARDEN AVENUE, AS SHOWN ON THE MAP OF TRACT NO. 6005, FILED IN BOOK 87 OF MAPS AT PAGES 89 AND 90, IN THE OFFICE OF THE COUNTY RECORDER OF SAN BERNARDINO COUNTY, CALIFORNIA, WAS USED AS THE BASIS OF BEARINGS FOR THIS MAP.

● — INDICATES FOUND MONUMENT AS NOTED.
○ — INDICATES SET 1" IRON PIPE TAGGED L.S. 4279, FLUSH.
△ — INDICATES SET SPIKE & WASHER STAMPED L.S. 4279.

C.S.F.B. — INDICATES COUNTY SURVEYOR'S FIELD BOOK.

COUNTY SURVEYOR'S STATEMENT:

THIS MAP HAS BEEN EXAMINED IN ACCORDANCE WITH SECTION 8766 OF THE LAND SURVEYOR'S ACT THIS 6TH DAY OF MARCH, 1985.

CLAUDE D. TOMLINSON, COUNTY SURVEYOR
COUNTY OF SAN BERNARDINO

BY Wm. J. Seidman L.S. 4675 DEPUTY

85-054866
FILED REQUEST OF
DONVINIC A. VISCONSI
ON MARCH 8, 1985
AT 10:55 A.M. IN
BOOK 54 PAGE 95
OF Record of Survey
SAN BERNARDINO COUNTY RECORDER
FEE $6.00

5