SHEET NO. 2 OF 2 SHEETS

TRACT NO. 4634

BEING A SUBDIVISION OF A PORTION OF LOT 8 OF THE S.W. LITTLE TRACT PER PLAT RECORDED IN BOOK 9 OF MAPS, PAGE 12, RECORDS OF SAN BERNARDINO COUNTY, CALIF, AND A PORTION OF GOV'T LOT 2, SECTION 24 & GOV'T LOT 2, SECTION 13, T. 1N., R. 4W., S.B.B & M. IN THE CITY OF SAN BERNARDINO, CALIF.

JULY 1955

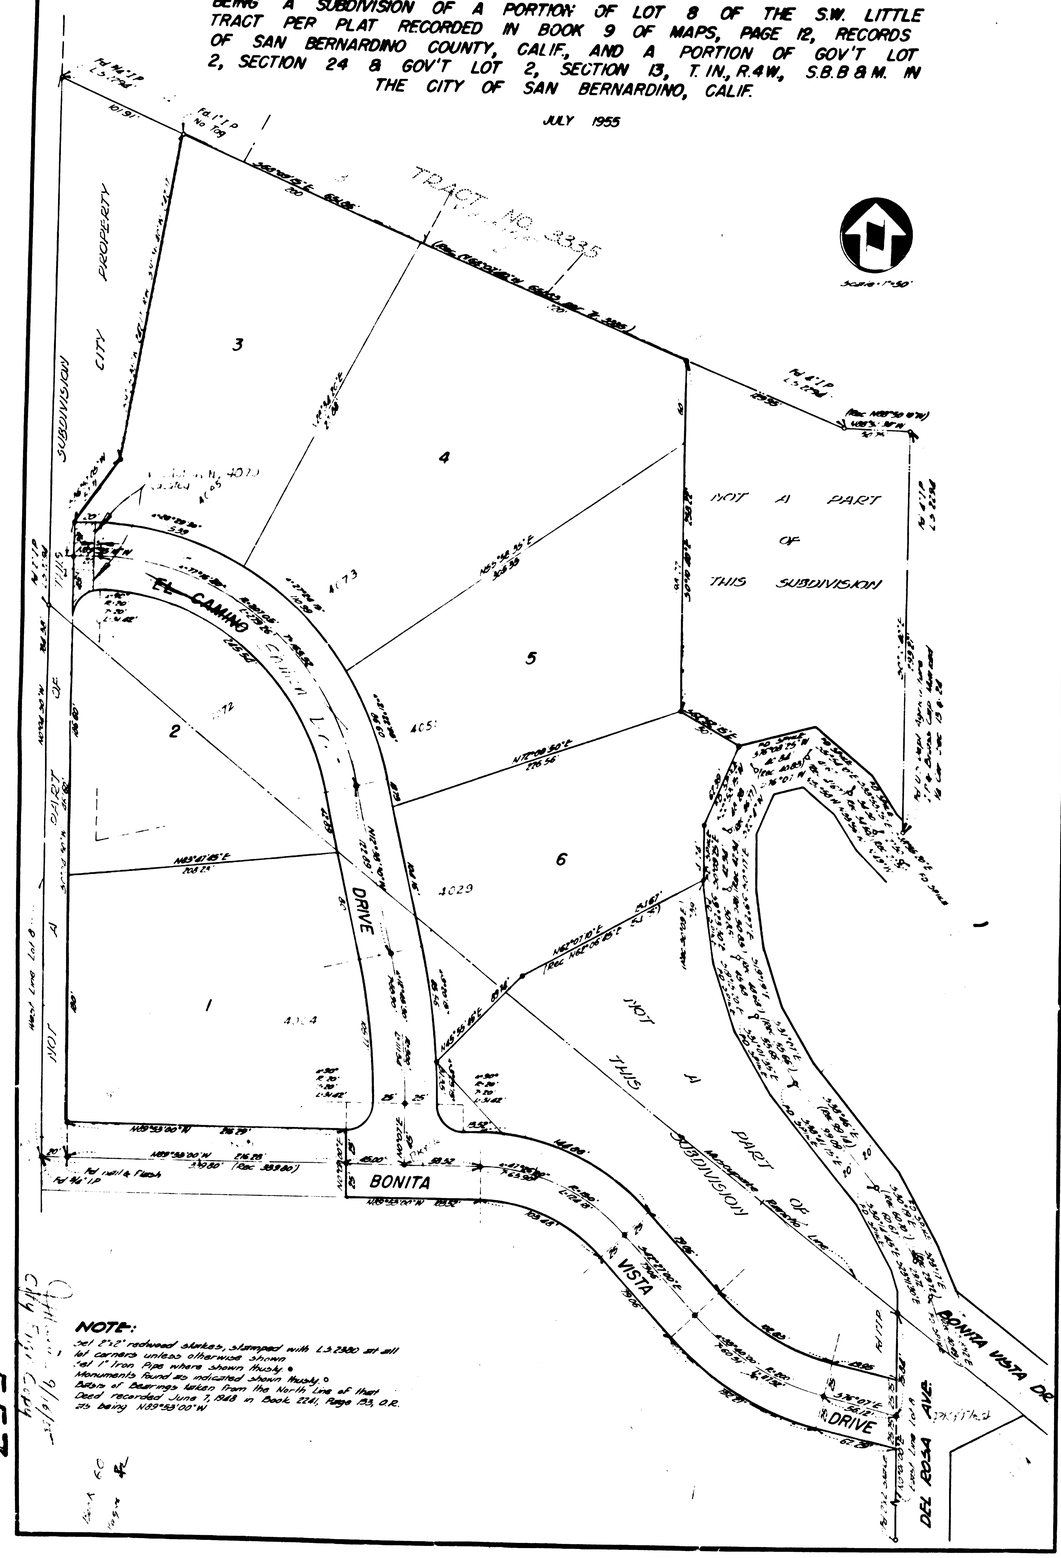

NOTE:
Set 2"x2" redwood stakes, stamped with LS 2380 set all lot corners unless otherwise shown
Set 1" Iron Pipe where shown thusly •
Monuments found as indicated shown thusly ○
Bearings taken from the North Line of that Deed recorded June 7, 1948 in Book 2241, Page 153, O.R. as being N89°59'00"W