TRACT NO. 4675

BEING A SUBDIVISION OF A PORTION OF LOTS 4 & 5, BLOCK 10, OF THE ORANGE GROVE TRACT AS PER PLAT RECORDED IN BOOK 11, OF MAPS, PAGE 14, RECORDS OF SAN BERNARDINO, COUNTY, CALIFORNIA.

ARTHUR J. SULLIVAN & ASSOCIATES SURVEYOR

NOTES:
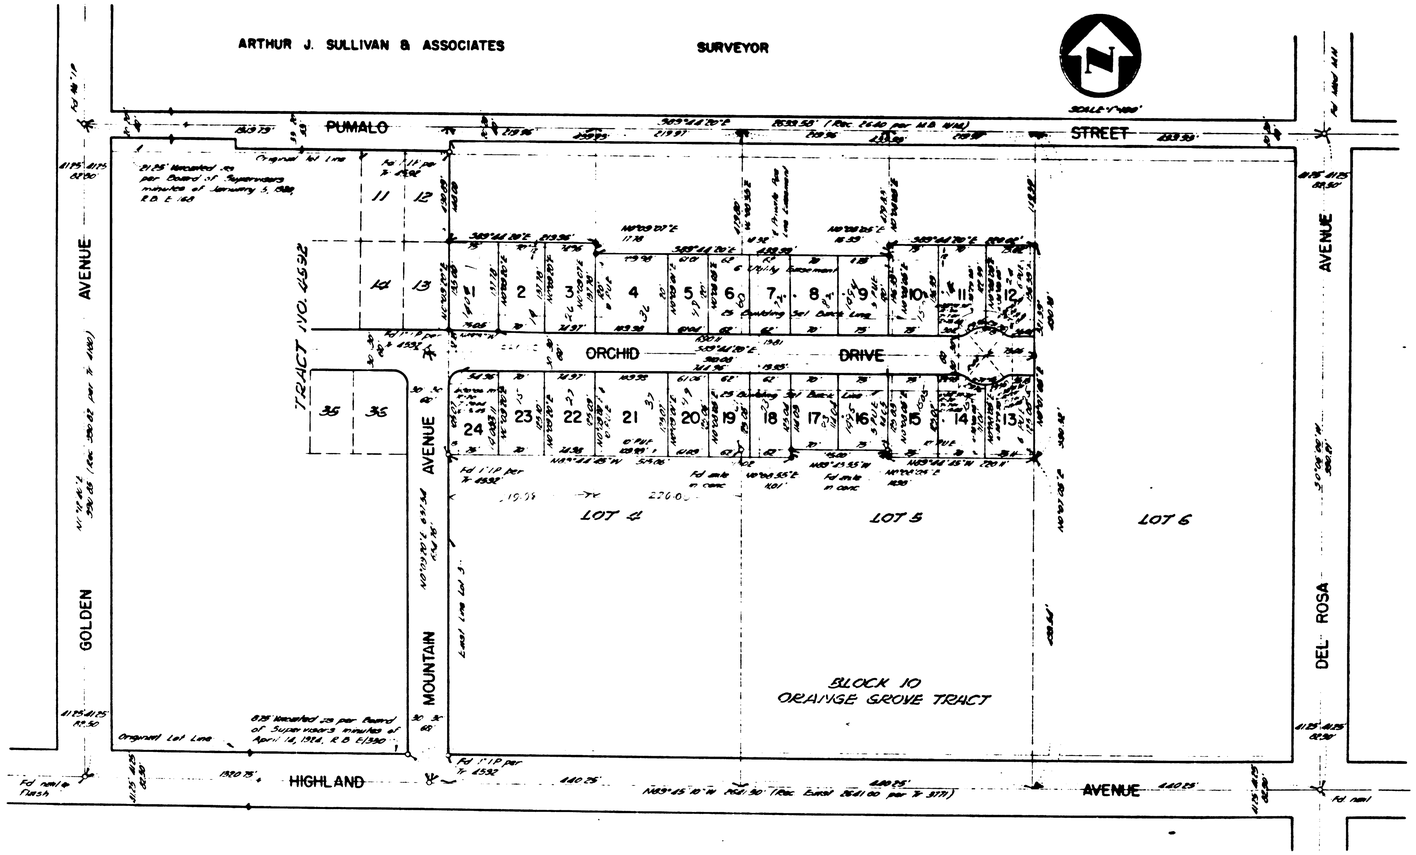
Set 1"x1" stakes, painted white, stamped L.S. 7886, at all lot corners, unless otherwise shown.
Set 1"x1" stakes shown thusly ●
Monument found shown thusly ○
Bearings and distances shown thus ( ) are as per Tract 4592 as per plat recorded in Book 98 of Maps, Pages 98-99, records of San Bernardino County, Calif.