PLAN No 562 A
FOR THE IMPROVEMENT OF

POPLAR STREET

BETWEEN
CRANDALL STREET and 100 FT EAST of W.P.L. MARTIN TRACT
IN THE CITY OF
SAN BERNARDINO CALIFORNIA

Sept 24 1923
Scale 1" = 40'
C.E. Johnson
City Engineer

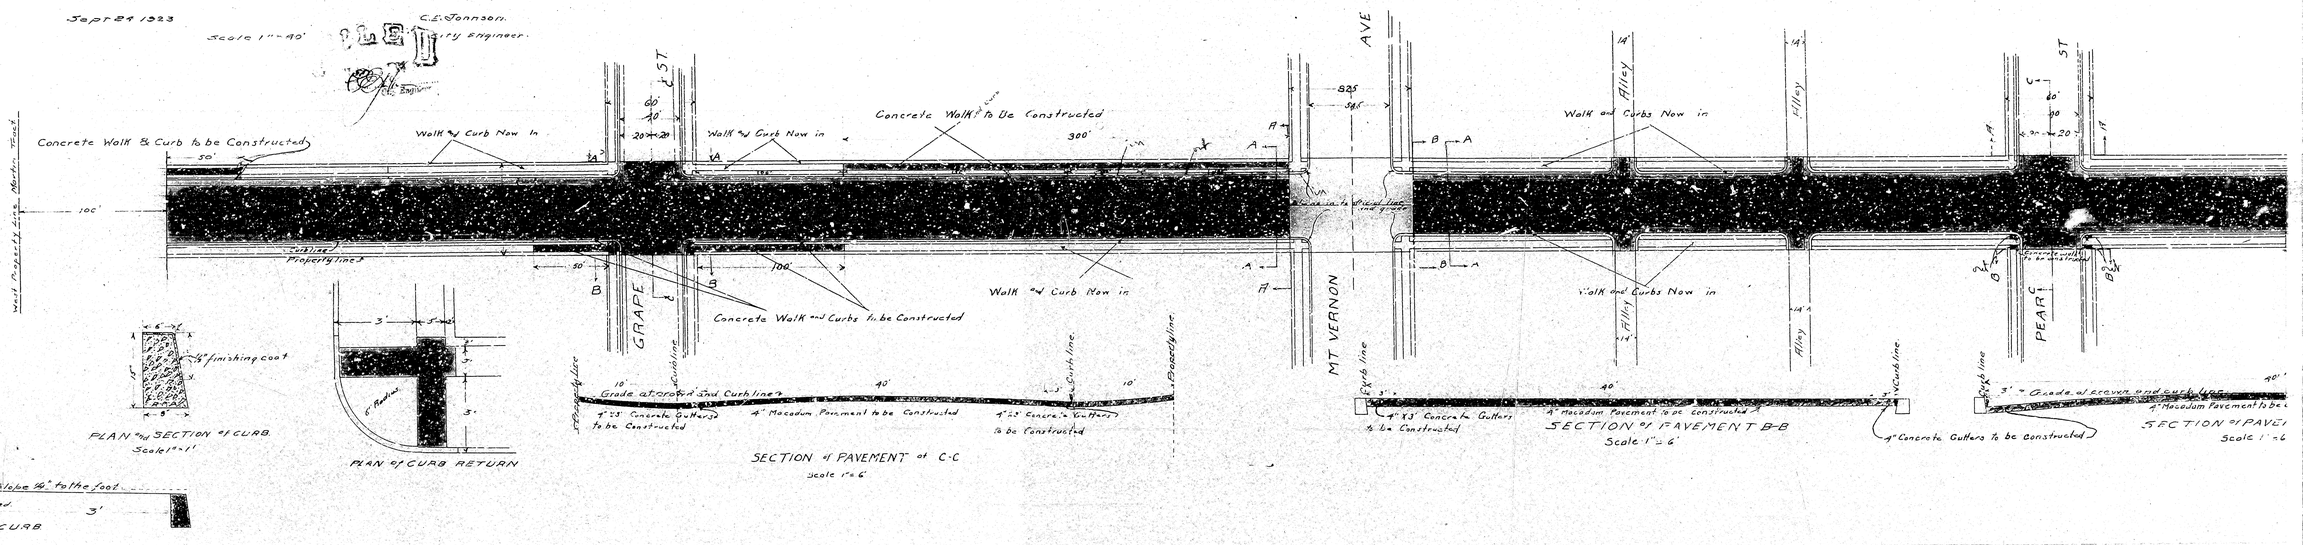

(1) Ground red ish and above ch is 1045.28 feet below the city datum established by ordinance of the city of San Bernardino California

LEGEND
"or" in means inches.
"ft" means feet or feet.
St means street.
Elev means elevation.
Concrete curbs to be constructed shown thus.
Concrete curbs in section shown thus.
Concrete walks to be constructed shown thus.
Concrete walks in section shown thus.
Concrete gutters to be constructed shown thus.
Concrete gutters in section shown thus.
Macadam Pavement to be constructed shown thus.
Macadam Pavement in section shown thus.

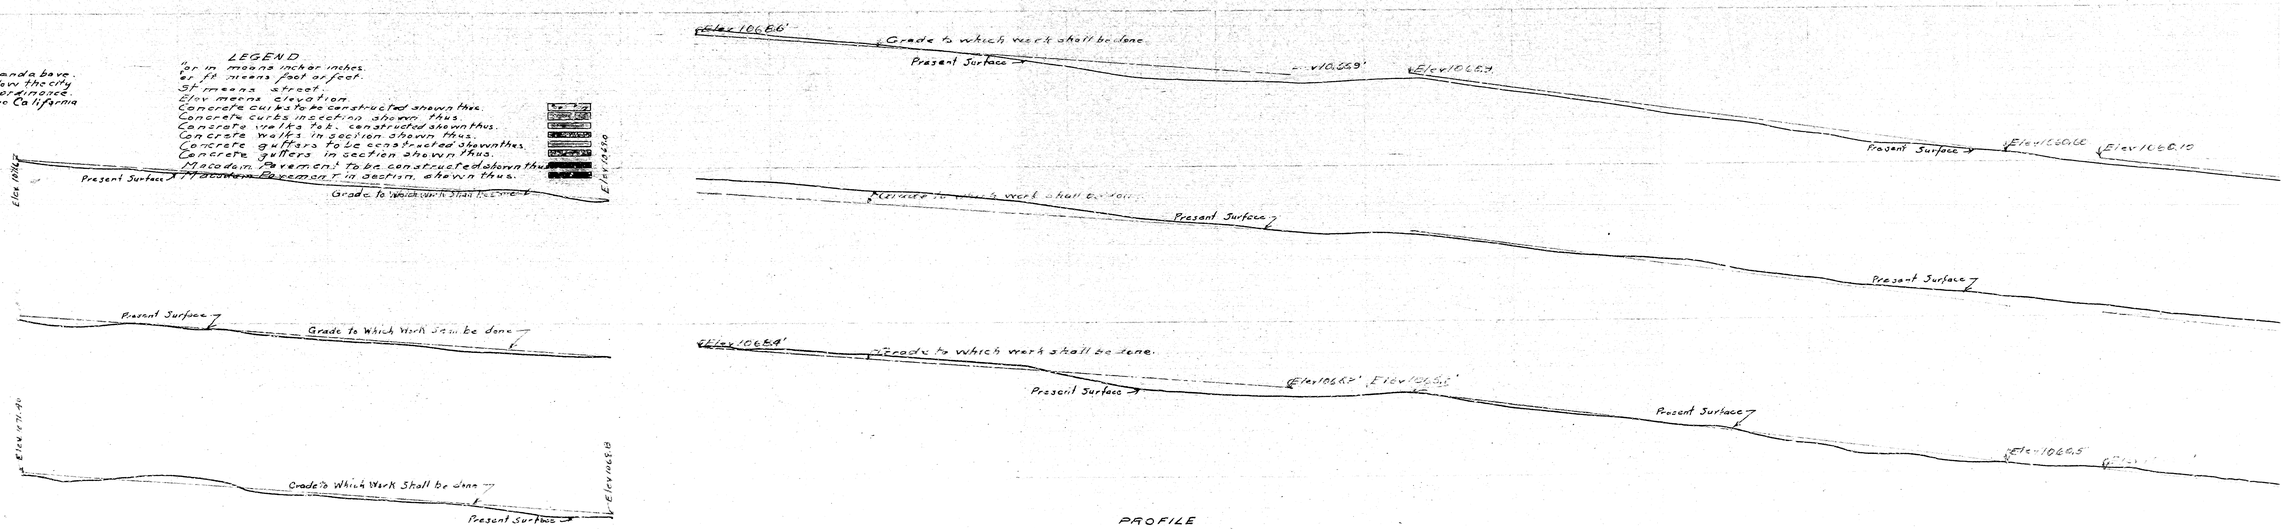

PROFILE
BLACK LINES SHOW PRESENT SURFACE
RED LINES SHOW GRADE TO WHICH WORK SHALL BE DONE

PLAN No 562 A
FOR THE IMPROVEMENT OF

POPLAR STREET

BETWEEN
CRANDALL STREET and 100 FT EAST of W.P.L. MARTIN TRACT
IN THE CITY OF
SAN BERNARDINO CALIFORNIA

Sept 24 1923
Scale 1" = 40'
C.E. Johnson
City Engineer

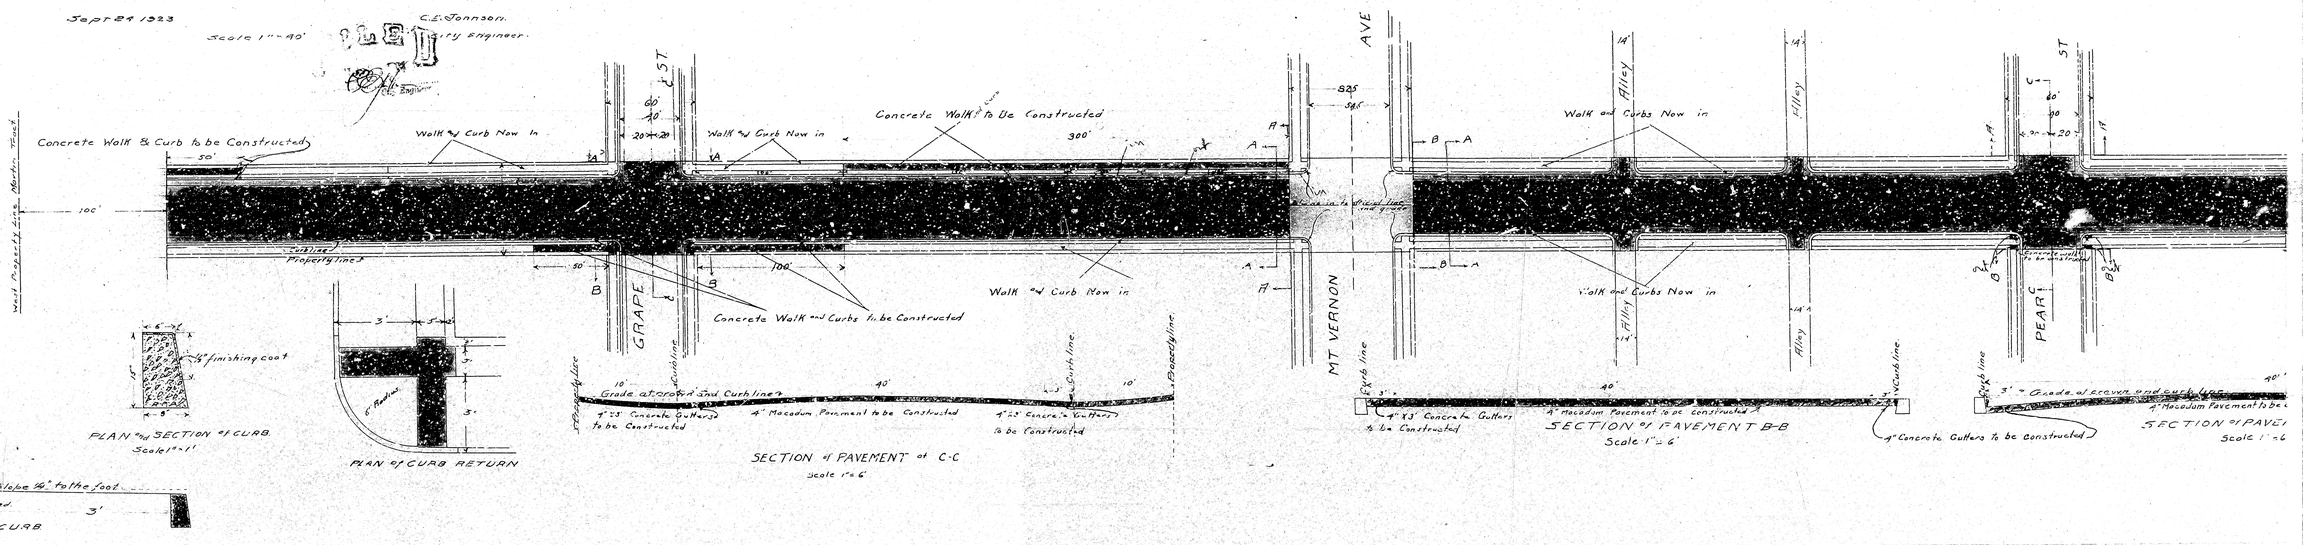

(1) Ground red ish and above ch is 1045.28 feet below the city datum established by ordinance of the city of San Bernardino California

LEGEND
"or" in means inches.
"ft" means feet or feet.
St means street.
Elev means elevation.
Concrete curbs to be constructed shown thus.
Concrete curbs in section shown thus.
Concrete walks to be constructed shown thus.
Concrete walks in section shown thus.
Concrete gutters to be constructed shown thus.
Concrete gutters in section shown thus.
Macadam Pavement to be constructed shown thus.
Macadam Pavement in section shown thus.

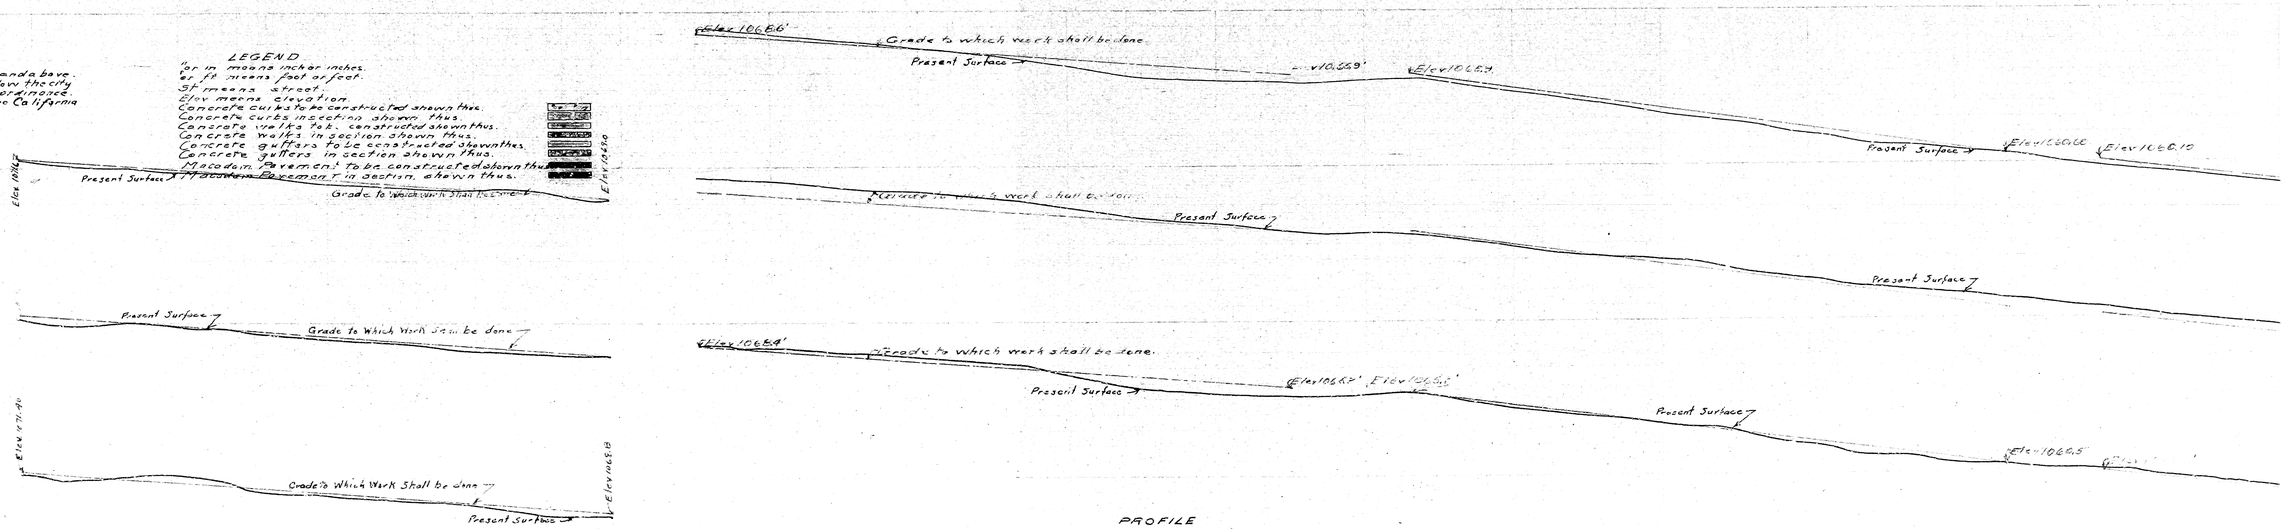

PROFILE
BLACK LINES SHOW PRESENT SURFACE
RED LINES SHOW GRADE TO WHICH WORK SHALL BE DONE

PLAN No 562 A
FOR THE IMPROVEMENT OF

POPLAR STREET

BETWEEN
CRANDALL STREET and 100 FT EAST of W.P.L. MARTIN TRACT
IN THE CITY OF
SAN BERNARDINO CALIFORNIA

Sept 24 1923
Scale 1" = 40'
C.E. Johnson
City Engineer

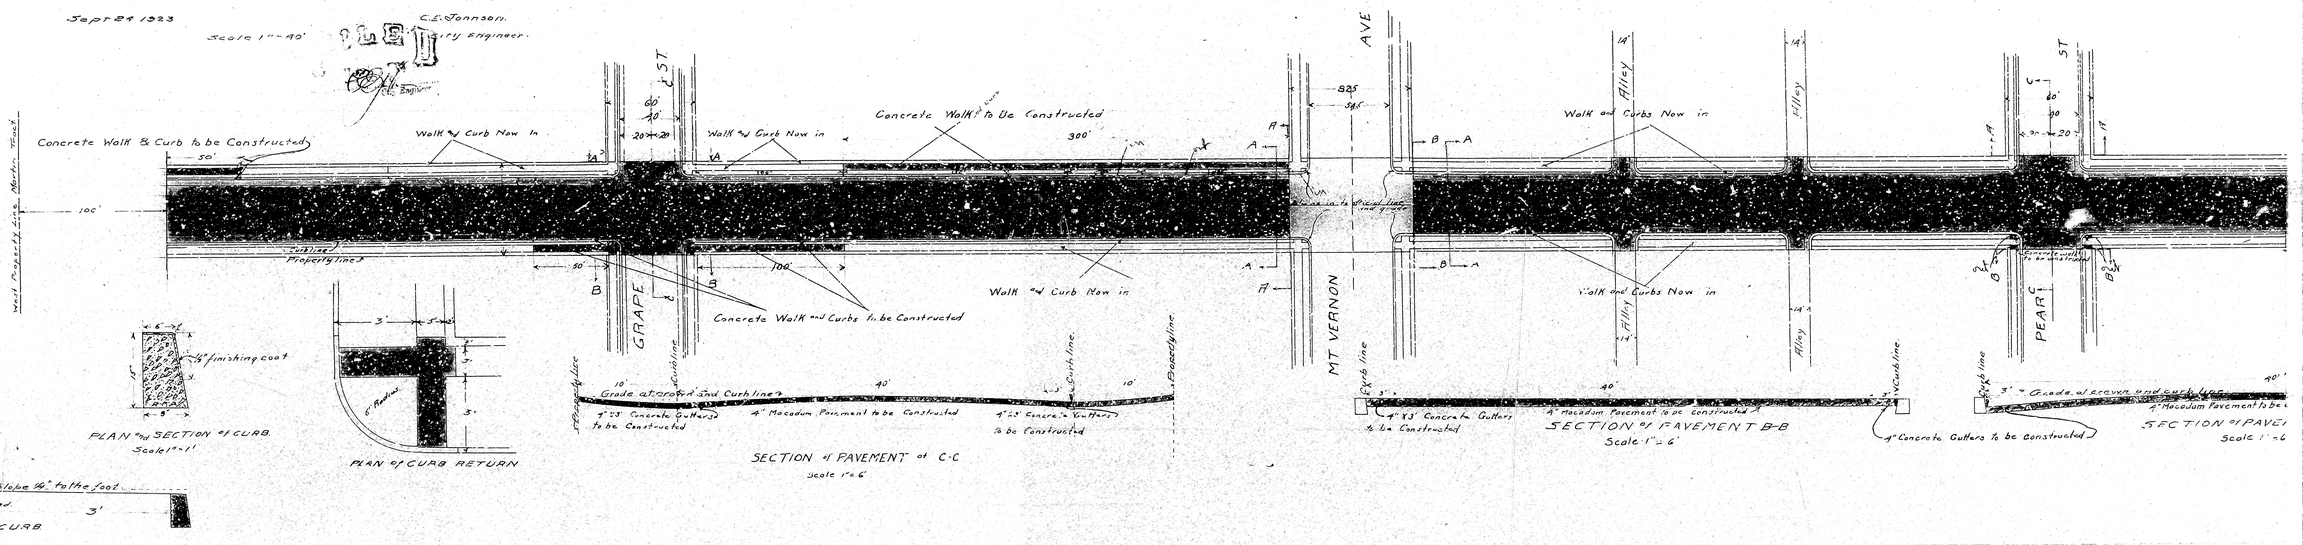

(1) Ground red ish and above ch is 1045.28 feet below the city datum established by ordinance of the city of San Bernardino California

LEGEND
"or" in means inches.
"ft" means feet or feet.
St means street.
Elev means elevation.
Concrete curbs to be constructed shown thus.
Concrete curbs in section shown thus.
Concrete walks to be constructed shown thus.
Concrete walks in section shown thus.
Concrete gutters to be constructed shown thus.
Concrete gutters in section shown thus.
Macadam Pavement to be constructed shown thus.
Macadam Pavement in section shown thus.

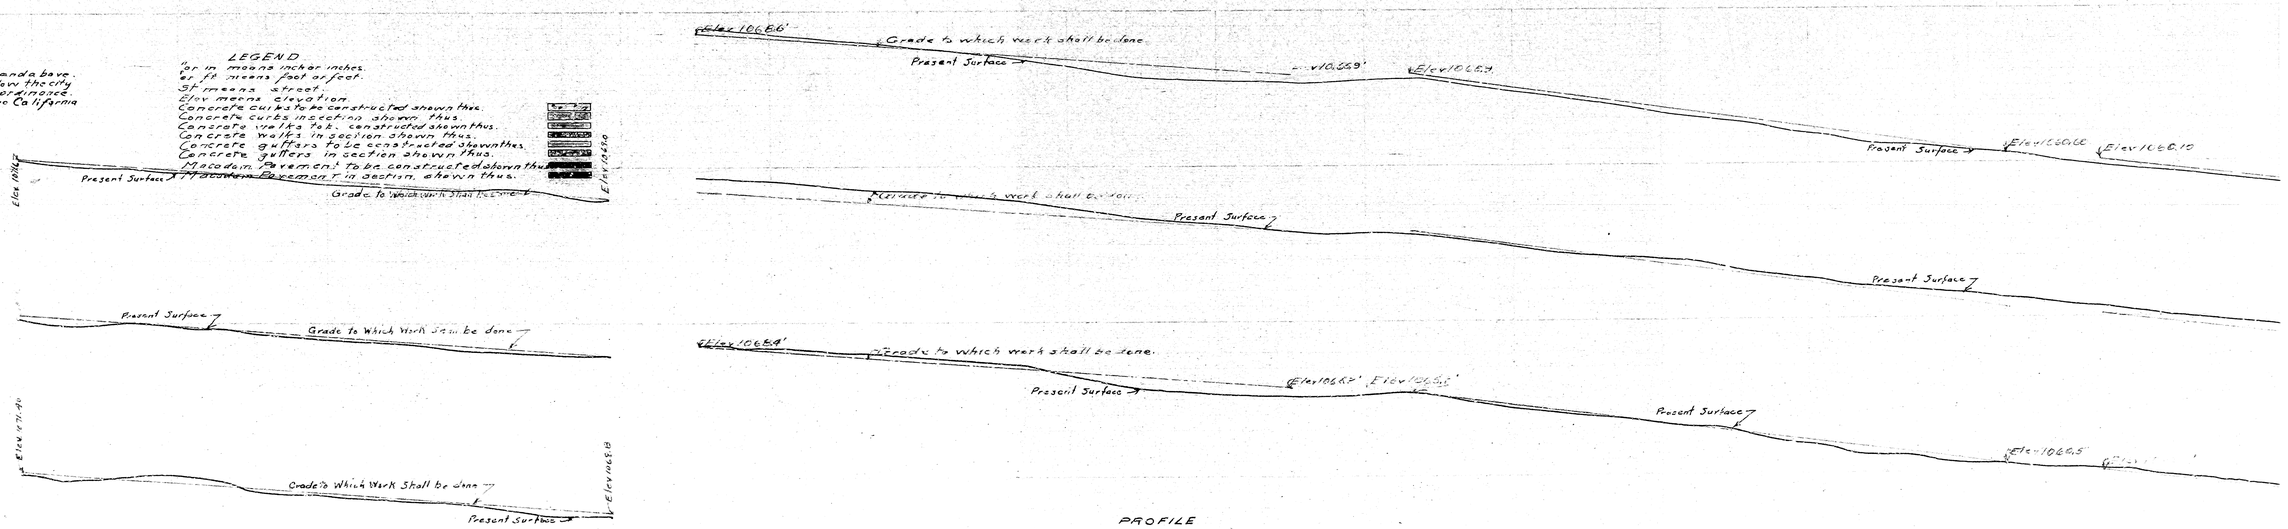

PROFILE
BLACK LINES SHOW PRESENT SURFACE
RED LINES SHOW GRADE TO WHICH WORK SHALL BE DONE