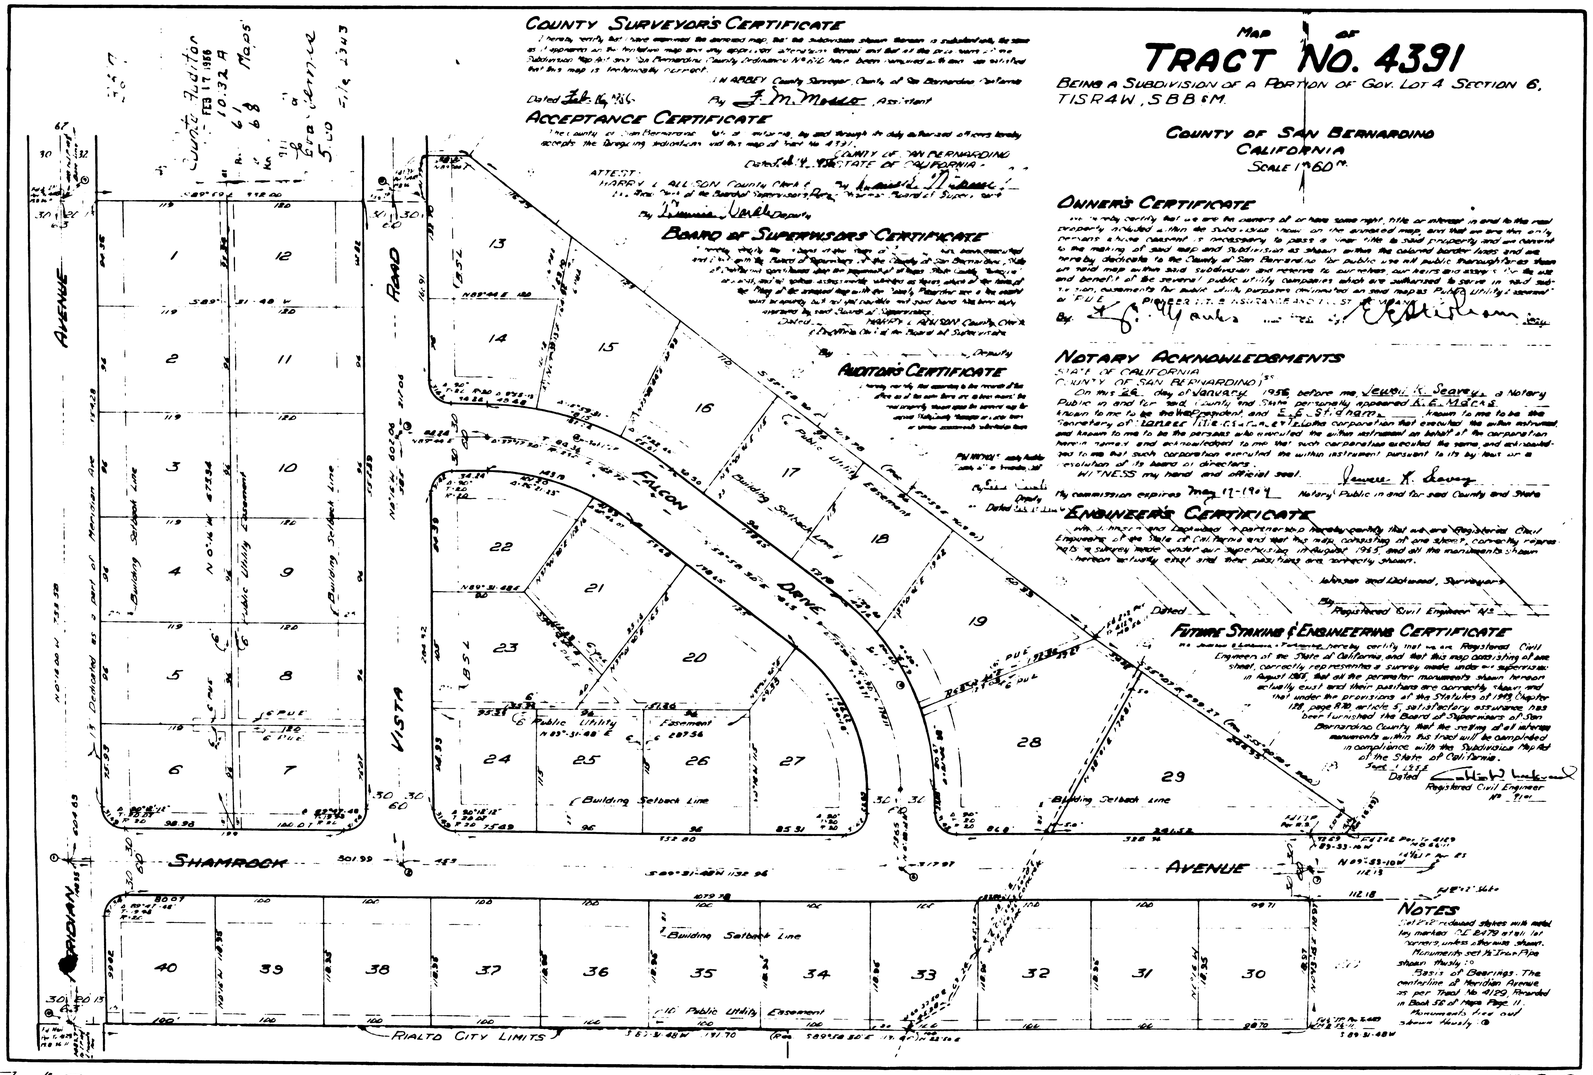
MAP OF
TRACT No. 4391
BEING A SUBDIVISION OF A PORTION OF GOV. LOT 4 SECTION 6, T1S R4W, S.B.B.&M.
COUNTY OF SAN BERNARDINO
CALIFORNIA
SCALE 1" = 60'
COUNTY SURVEYOR'S CERTIFICATE
ACCEPTANCE CERTIFICATE
BOARD OF SUPERVISORS' CERTIFICATE
AUDITOR'S CERTIFICATE
OWNER'S CERTIFICATE
NOTARY ACKNOWLEDGMENTS
ENGINEER'S CERTIFICATE
FINAL STAKING & ENGINEERING CERTIFICATE
NOTES
FALCON DRIVE
VISTA ROAD
SHAMROCK AVENUE
MERIDIAN AVENUE
RIALTO CITY LIMITS
Building Setback Line
Public Utility Easement

2343

586