PLAN No. 594
FOR THE IMPROVEMENT OF
# ELEVENTH STREET
BETWEEN
A STREET AND WATERMAN AVE.
IN THE
CITY OF SAN BERNARDINO

Oct. 14, 1923

Scale 1" = 40'

C.E. Johnson
City Engineer

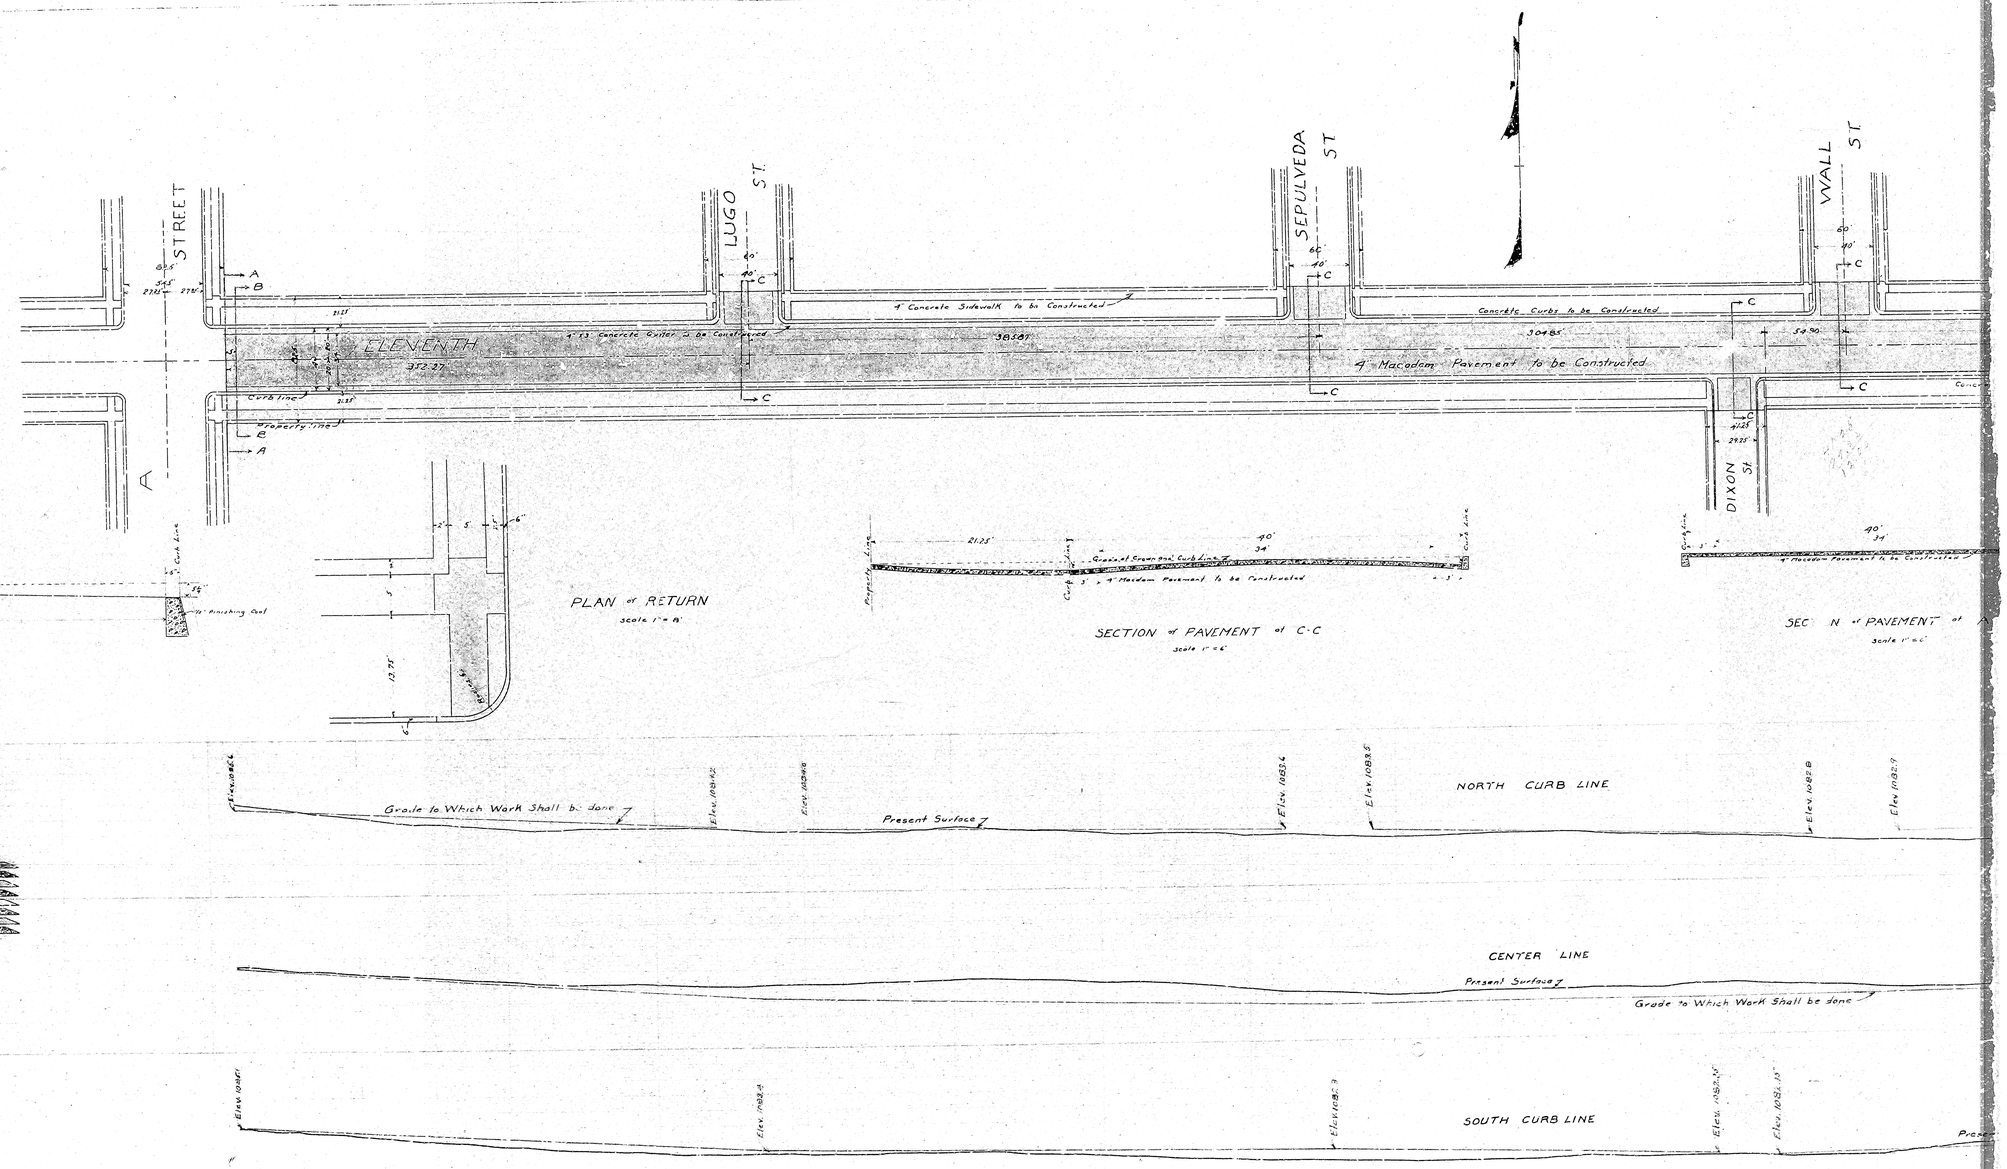


## LEGEND

"or in means inch or inches
'or ft means foot or feet
Elev means elevation
No. means Number
St. means Street
Macadam Pavement to be Constructed Show thus
Macadam Pavement in Section Shown thus
Concrete Sidewalk to be Constructed Shown thus
Concrete Sidewalk in Section Shown thus
Concrete Curbs to be Constructed Shown thus
Concrete Curbs in Section Shown thus
Concrete Gutters to be Constructed Shown thus
Concrete Gutters in Section Shown thus

All elevations are shown in Red ink and are in feet and above a plane which is 1000.00 below the City Bench Mark as established by Ordinance No. 383 of the City of San Bernardino

PROFILE
BLACK LINES SHOW PRESENT SURFACE
RED LINES SHOW GRADE TO WHICH WORK SHALL BE DONE