TRACT NO. 5343

SHEET NO. 2 OF 2 SHEETS

BEING A SUBDIVISION OF A PORTION OF LOTS 5 AND 6 OF THE S.W. LITTLE TRACT IN THE COUNTY OF SAN BERNARDINO, STATE OF CALIFORNIA, AS PER PLAT RECORDED IN BOOK 9 OF MAPS, PAGE 12, RECORDS OF SAID COUNTY

ARTHUR J. SULLIVAN & ASSOCIATES—SURVEYING

NOVEMBER, 1956
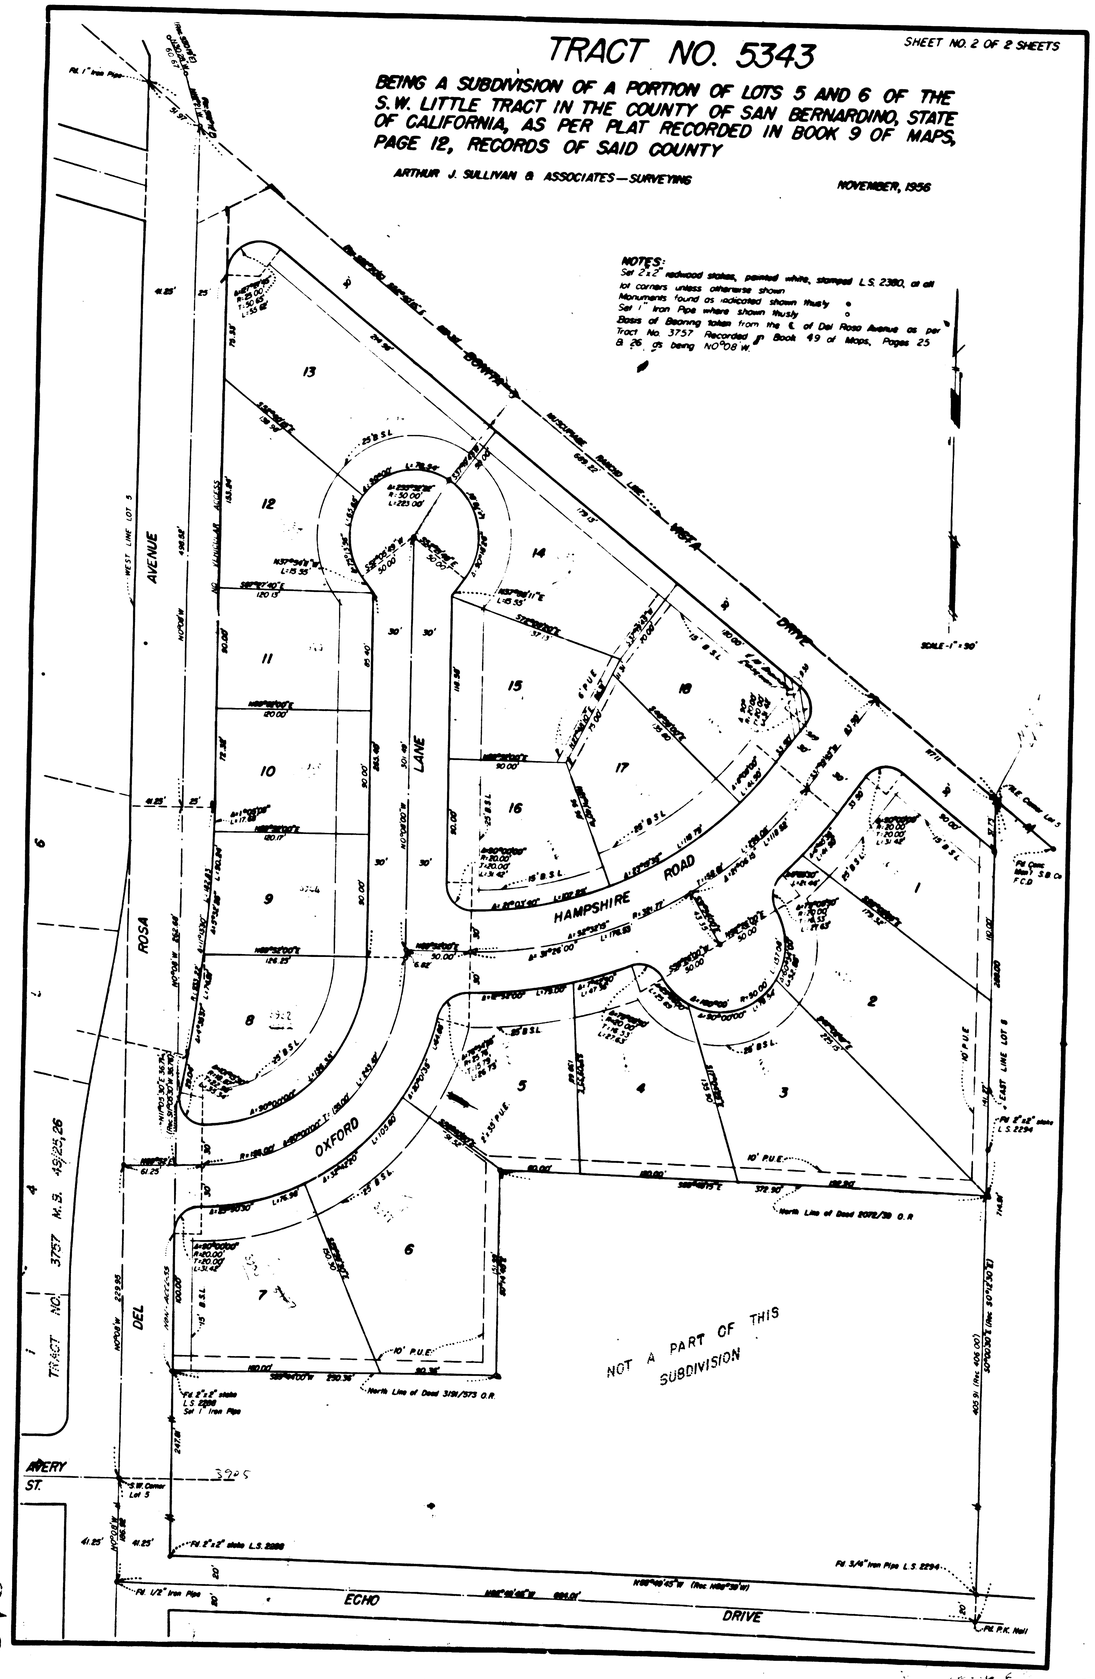
NOTES:
Set 2"x2" redwood stakes, painted white, stamped L.S. 2380, at all lot corners unless otherwise shown
Monuments found as indicated shown thusly ●
Set 1" Iron Pipe where shown thusly ○
Basis of Bearing taken from the ℄ of Del Rosa Avenue as per Tract No. 3757 Recorded in Book 49 of Maps, Pages 25 & 26, as being N0°08'W.