PARCEL MAP NO. 5769

IN THE CITY OF SAN BERNARDINO

BEING A PORTION OF THE SOUTHWEST QUARTER OF THE SOUTHWEST QUARTER OF SECTION 31, TOWNSHIP 1 NORTH, RANGE 4 WEST, OF THE S.B.B.&M. AS PER PLAT RECORDED IN BOOK 1, PAGE 24, AND BOOK 7, PAGE 9, RECORDS OF SAN BERNARDINO COUNTY, CALIFORNIA.

Western Land Systems
ENGINEERING & SURVEYING

DECEMBER, 1980

GENERAL NOTES:

BASIS OF BEARINGS: CENTERLINE OF BASE LINE ROAD BEING N 89° 53' 20" W PER R.S. 40/19.

● INDICATES FOUND MONUMENT AS NOTED.

o INDICATES SET 1" I.P. TAGGED R.C.E. 27154

( ) INDICATES RECORD & MEASURED DATA PER R.S. 40/19.

[ ] INDICATES RECORD DATA PER O.R. 6417/591.

〔 〕 INDICATES RECORD DATA PER O.R. 3361/554.

MINOR SUBDIVISION No. 557.

Geological Report - Nov. 13, 1979 by Gordon A. Clopine, Registered Geologist No. 511

PRELIMINARY SOILS INVESTIGATION - FEB. 13, 1980, BY C.H.J. MATERIALS LABORATORY

N
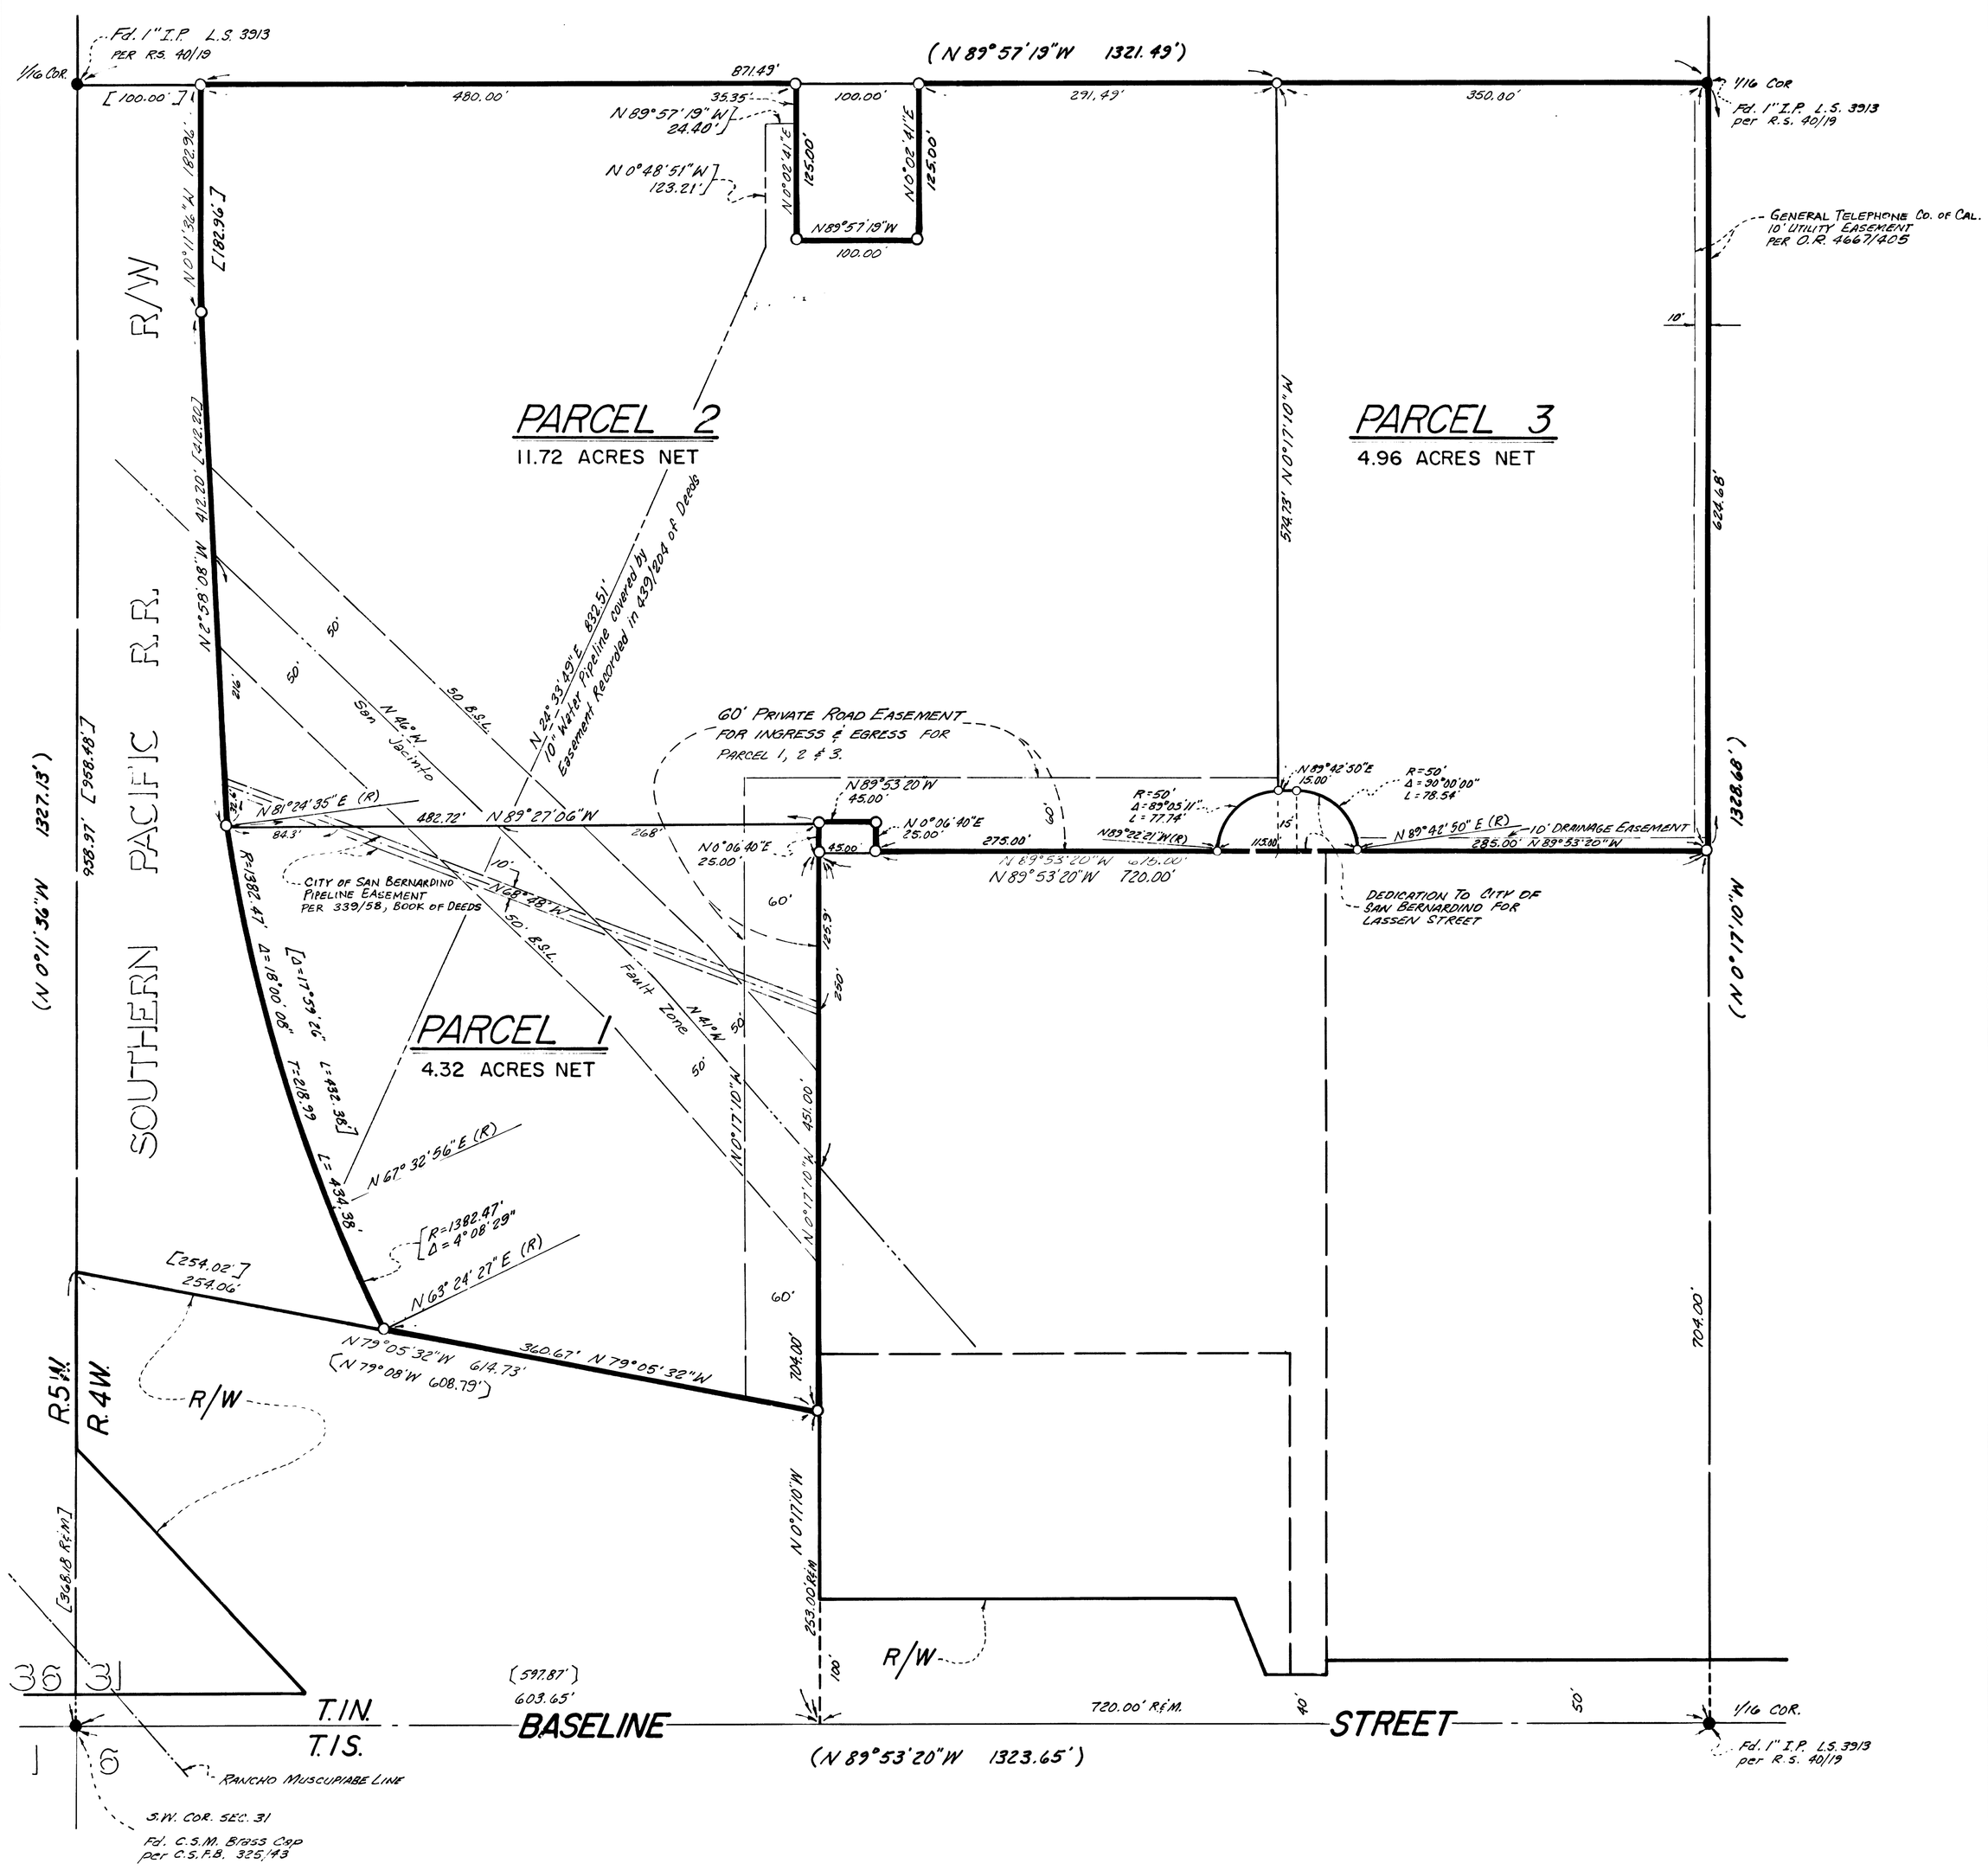
SCALE: 1" = 100'