099

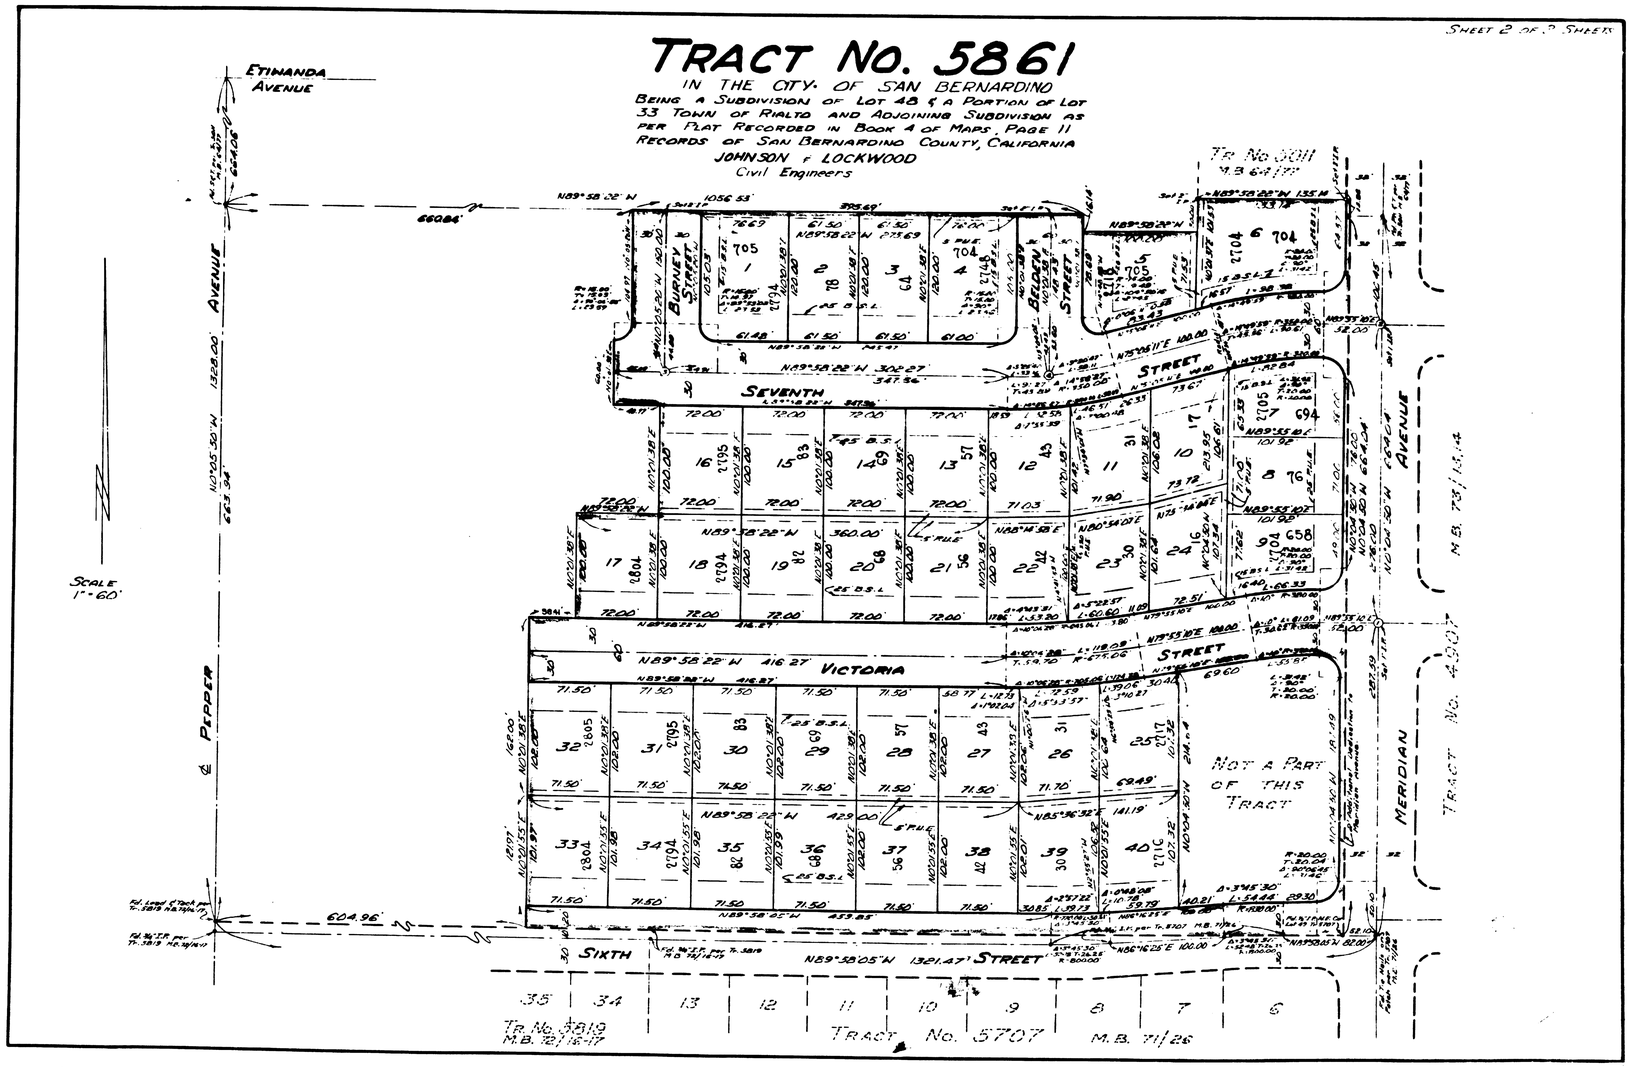
SHEET 2 OF 2 SHEETS
TRACT NO. 5861
IN THE CITY OF SAN BERNARDINO
BEING A SUBDIVISION OF LOT 48 & A PORTION OF LOT 33 TOWN OF RIALTO AND ADJOINING SUBDIVISION AS PER PLAT RECORDED IN BOOK 4 OF MAPS, PAGE 11 RECORDS OF SAN BERNARDINO COUNTY, CALIFORNIA
JOHNSON & LOCKWOOD
Civil Engineers
ETIWANDA AVENUE
PEPPER AVENUE
BALDWIN AVENUE
MERIDIAN
BURNEY STREET
SEVENTH STREET
VICTORIA STREET
SIXTH STREET
NOT A PART OF THIS TRACT
TR. No. 5011
M.B. 64/77
TRACT No. 4907
M.B. 73/14-14
TR. No. 5819
M.B. 72/16-17
TRACT No. 5707
M.B. 71/26
SCALE 1" = 60'

660