PLAN No 1665A

FOR THE IMPROVEMENT OF

LEONARD STREET

FROM

MT. VERNON AVE. TO A LINE 171 FEET WEST OF THE WEST LINE OF SAN BERNARDINO HOME BUILDERS TRACT

IN THE

CITY OF SAN BERNARDINO CALIFORNIA

Scale 1" = 40'

LEGEND

"or in" means inch or inches.
"or ft" means foot or feet.
St means Street.
Ave. means avenue.
Elev. means elevation.
Concrete Curbs to be constructed shown thus:
Concrete Curbs in Section shown thus:
Cement Concrete Pavement to be constructed shown thus
Cement Concrete Pavement in section shown thus:
= means equals.
℄ means center line.

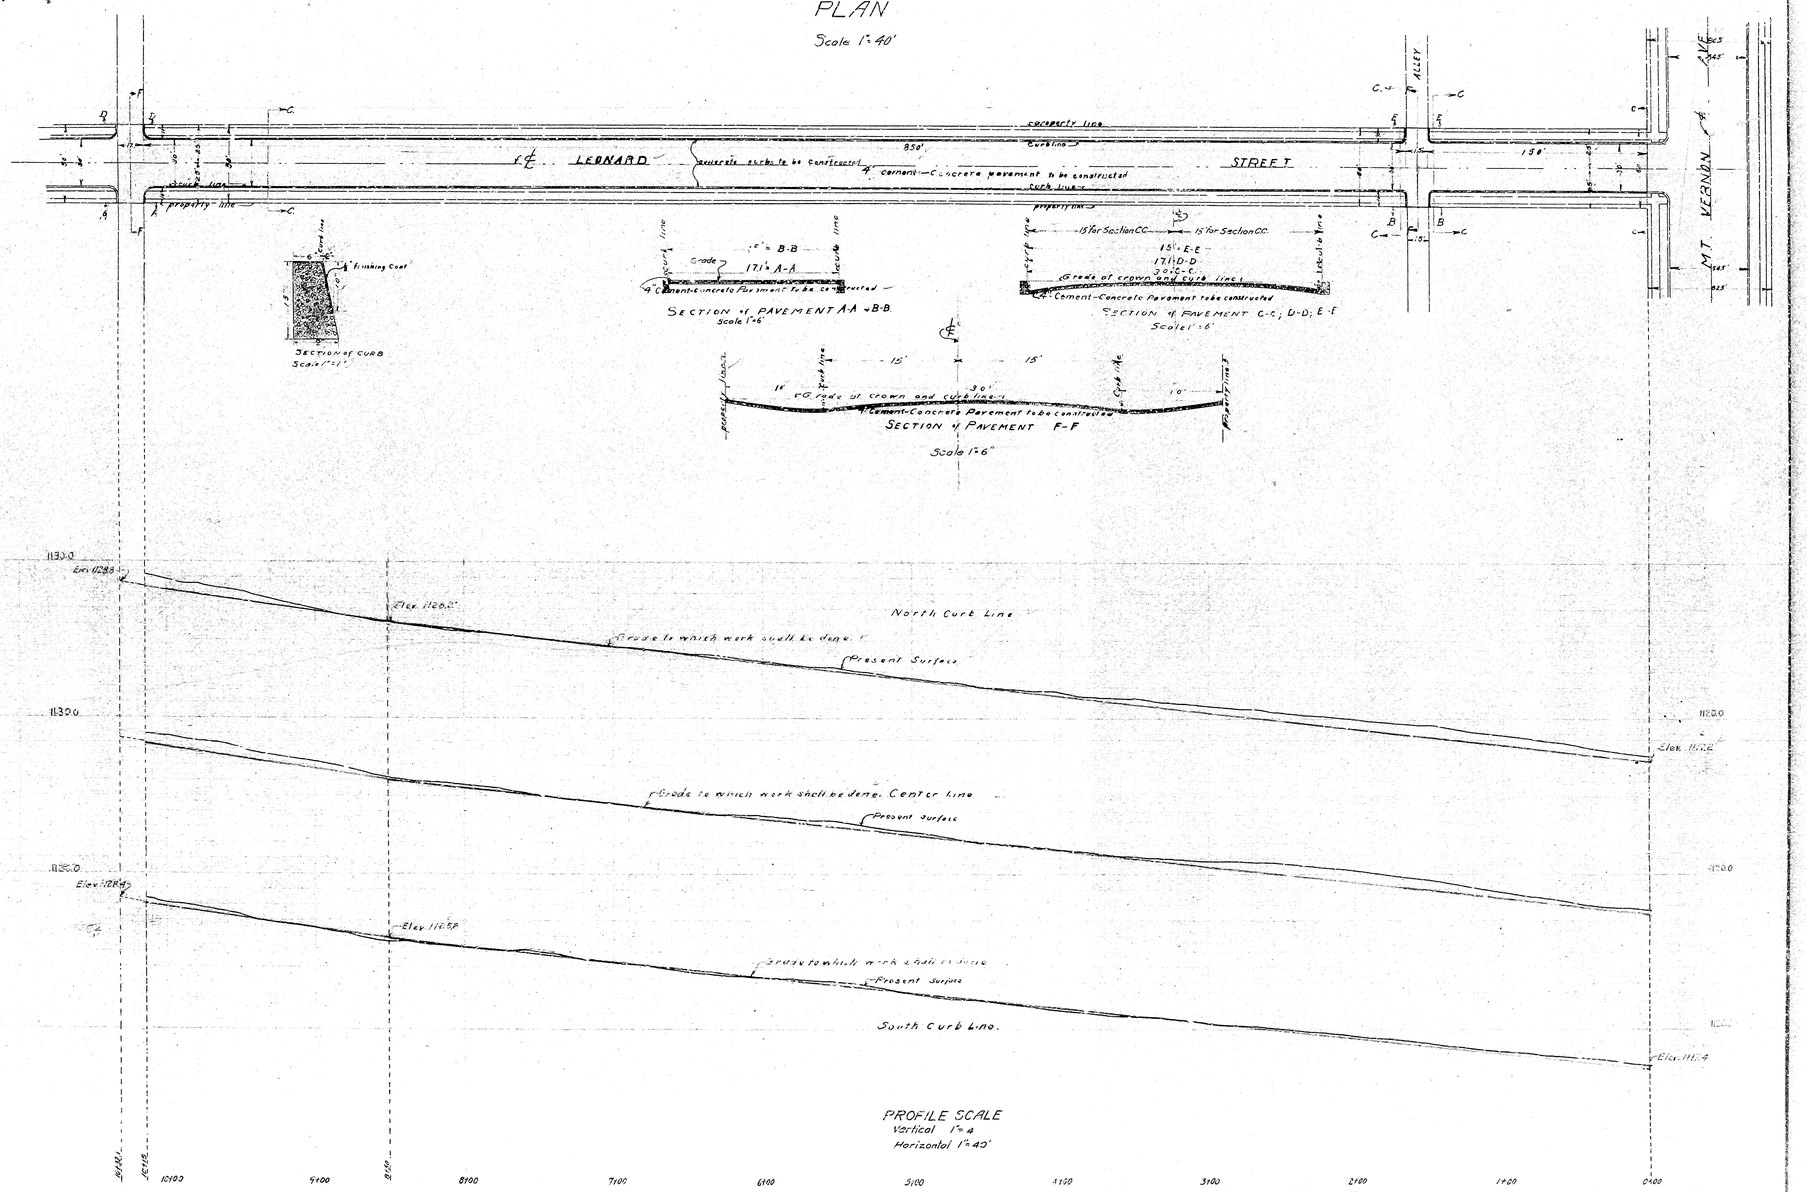

PLAN No 1665A

FOR THE IMPROVEMENT OF

LEONARD STREET

FROM

MT. VERNON AVE. TO A LINE 171 FEET WEST OF THE WEST LINE OF SAN BERNARDINO HOME BUILDERS TRACT

IN THE

CITY OF SAN BERNARDINO CALIFORNIA

Scale 1" = 40'

LEGEND
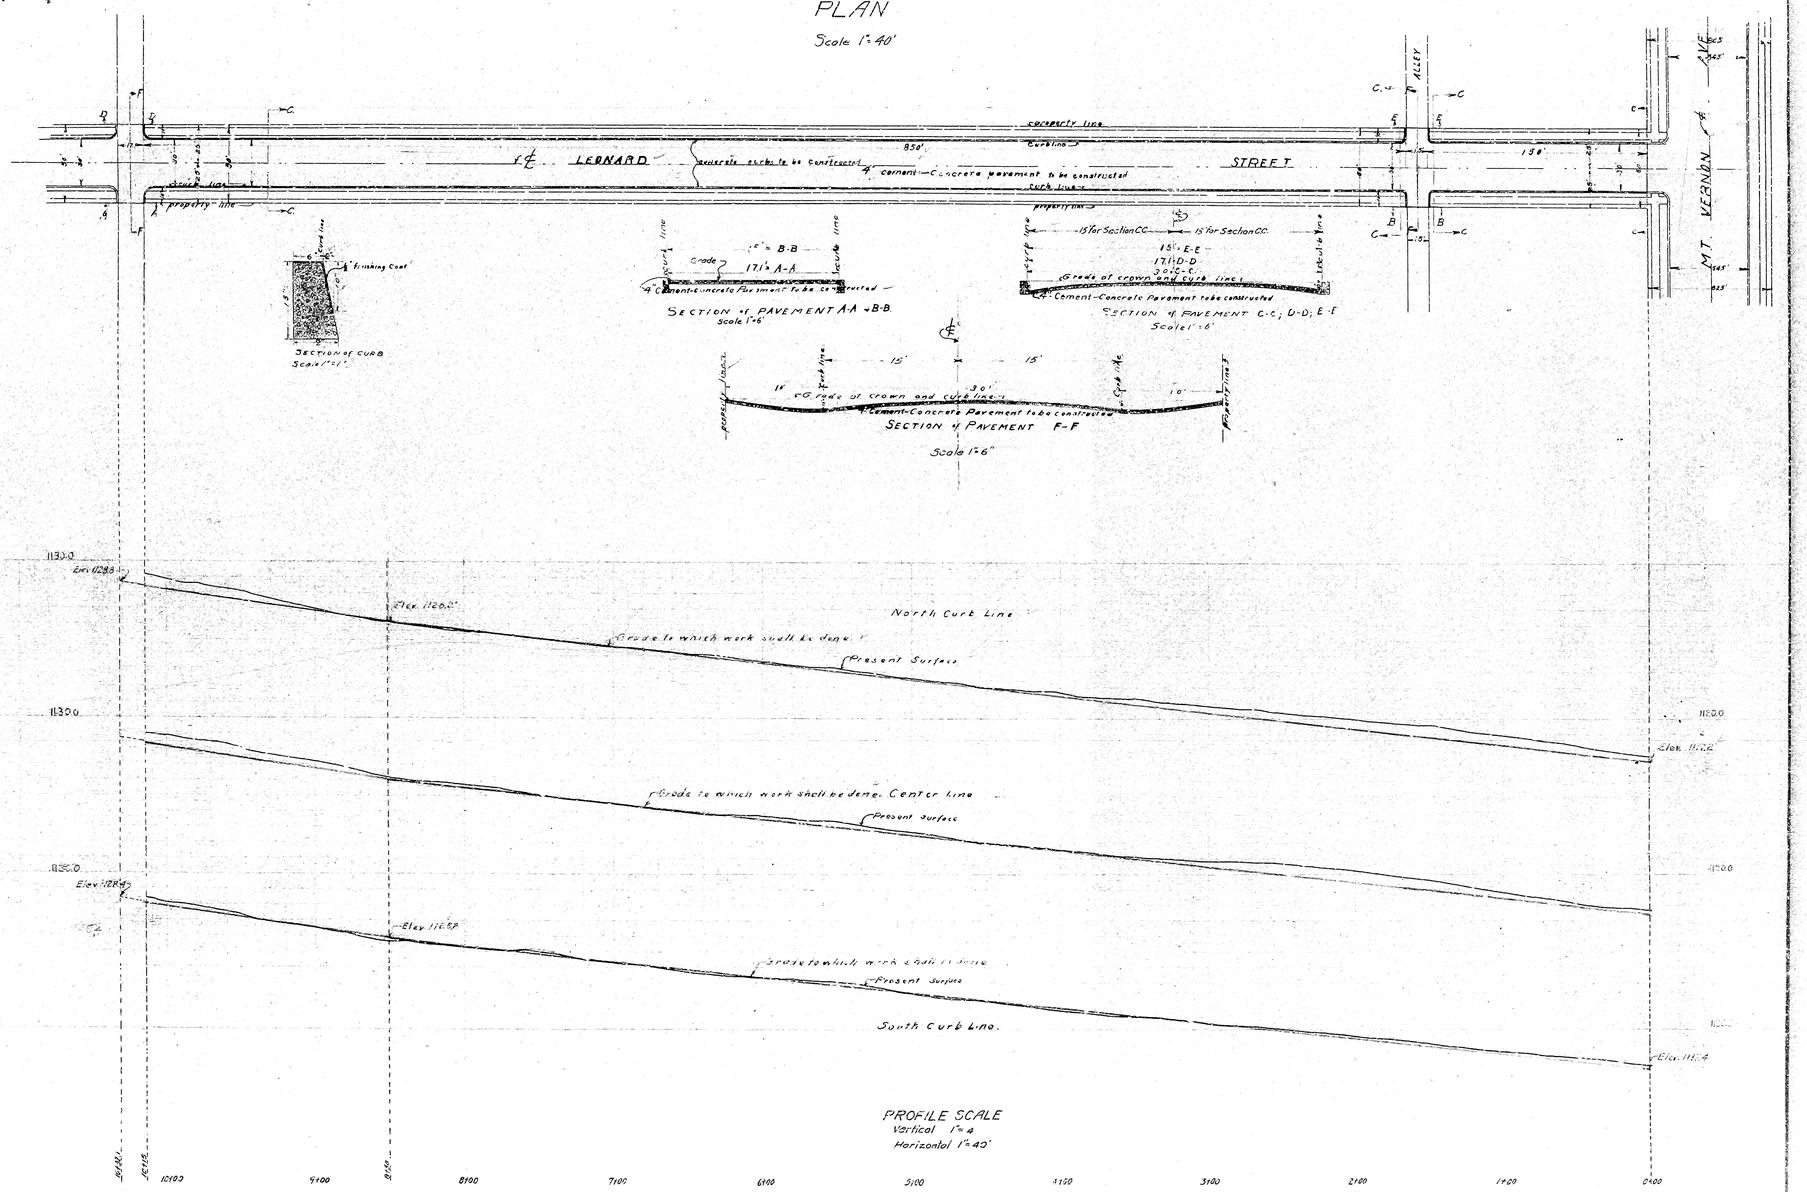
"or in" means inch or inches.
"or ft" means foot or feet.
St means Street.
Ave. means avenue.
Elev. means elevation.
Concrete Curbs to be constructed shown thus:
Concrete Curbs in Section shown thus:
Cement Concrete Pavement to be constructed shown thus
Cement Concrete Pavement in section shown thus:
= means equals.
℄ means center line.