SUBDIVISION

LOTS 1, 2, 3, 4, 5 & 6 OF BLOCK 21 RANCHO SAN BERNARDINO
AND THAT PART OF SAID RANCHO ADJOINING SAID BLOCK 21
ON THE WEST AS SURVEYED BY

E A Smith March 1887

SCALE 2 CHAINS = 1 INCH.

{Note: A strip of land four links in width and one hundred and sixteen feet in length, adjoining lots 13 and 18 of said Block 21, on the West and designated as L.P. is hereby reserved}

Recorded at request of John W. Downs
March 30th 1887 Lepare Allen
By H P Cure Dep. Recorder (Book 4-1)

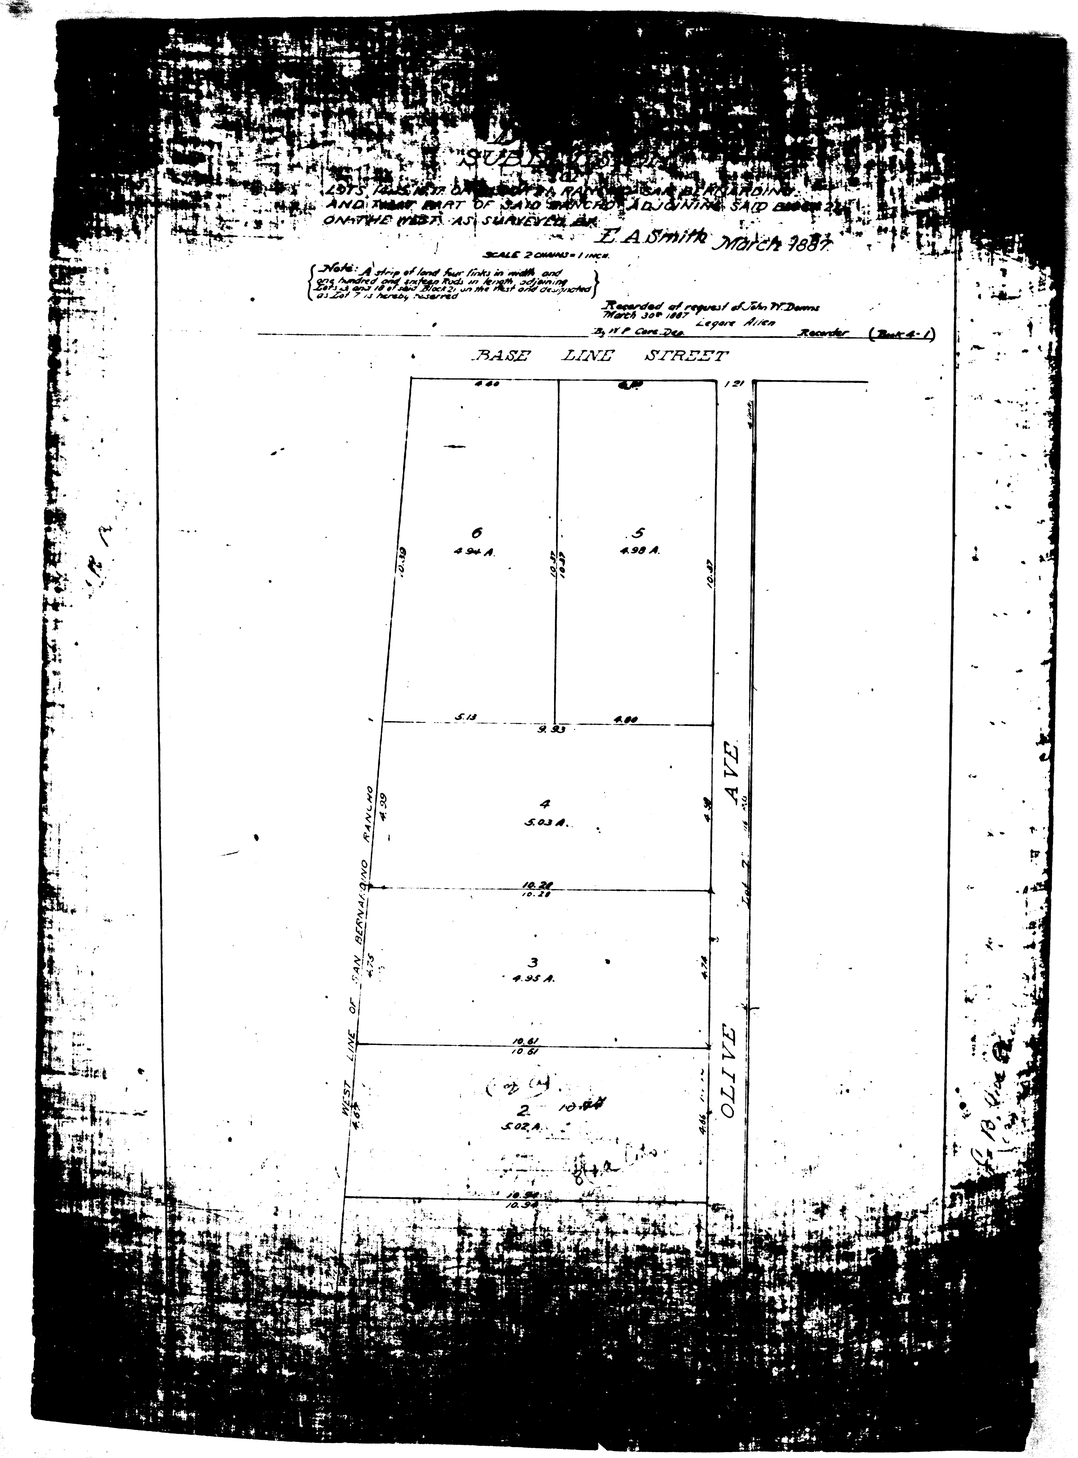

DOWNS SUBDIVISION

LOTS 1, 2, 3, 4, 5 & 6 OF BLOCK 21 RANCHO SAN BERNARDINO
AND THAT PART OF SAID RANCHO ADJOINING SAID BLOCK 21
ON THE WEST AS SURVEYED BY E.A. SMITH, March 1887

SCALE 2 CHAINS = 1 INCH.

Note: A strip of land four links in width, and 116 feet in length adjoining lots 13 and 18, of said Block 21, on the West, and designated as L.P. is hereby reserved.
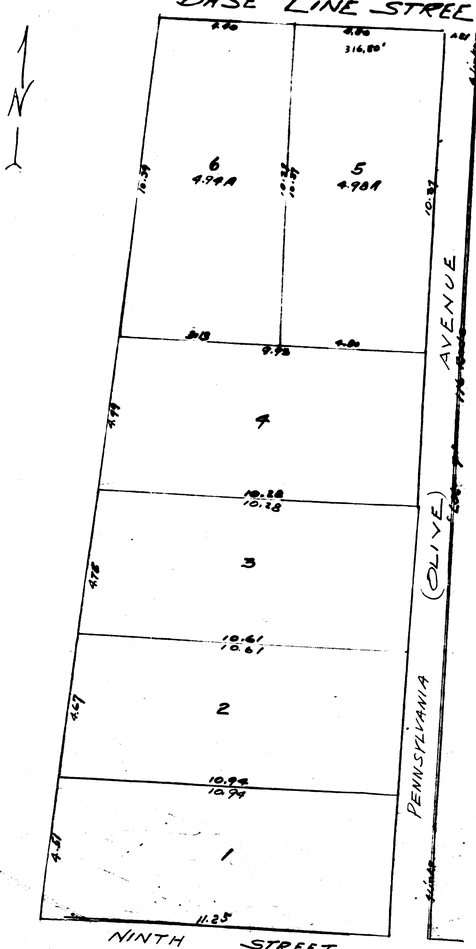
Recorded at request of John W. Downs March 30, 1887
Lepare Allen Recorder
By W.R. Clines Dep.
Book 4 Page 1.