4/89

IN THE CITY OF SAN BERNARDINO, COUNTY OF SAN BERNARDINO, STATE OF CALIFORNIA

RECORD OF SURVEY

OF A PORTION OF LOT 1 AND LOT 8, BLOCK 26 OF THE MAP OF THE CITY OF SAN BERNARDINO FILED IN MAP BOOK 7, PAGE 1 OF MAPS RECORDS OF SAN BERNARDINO COUNTY, STATE OF CALIFORNIA

FEBRUARY, 1987

NEAL L. SMITHHAMMER
R.C.E. 16757

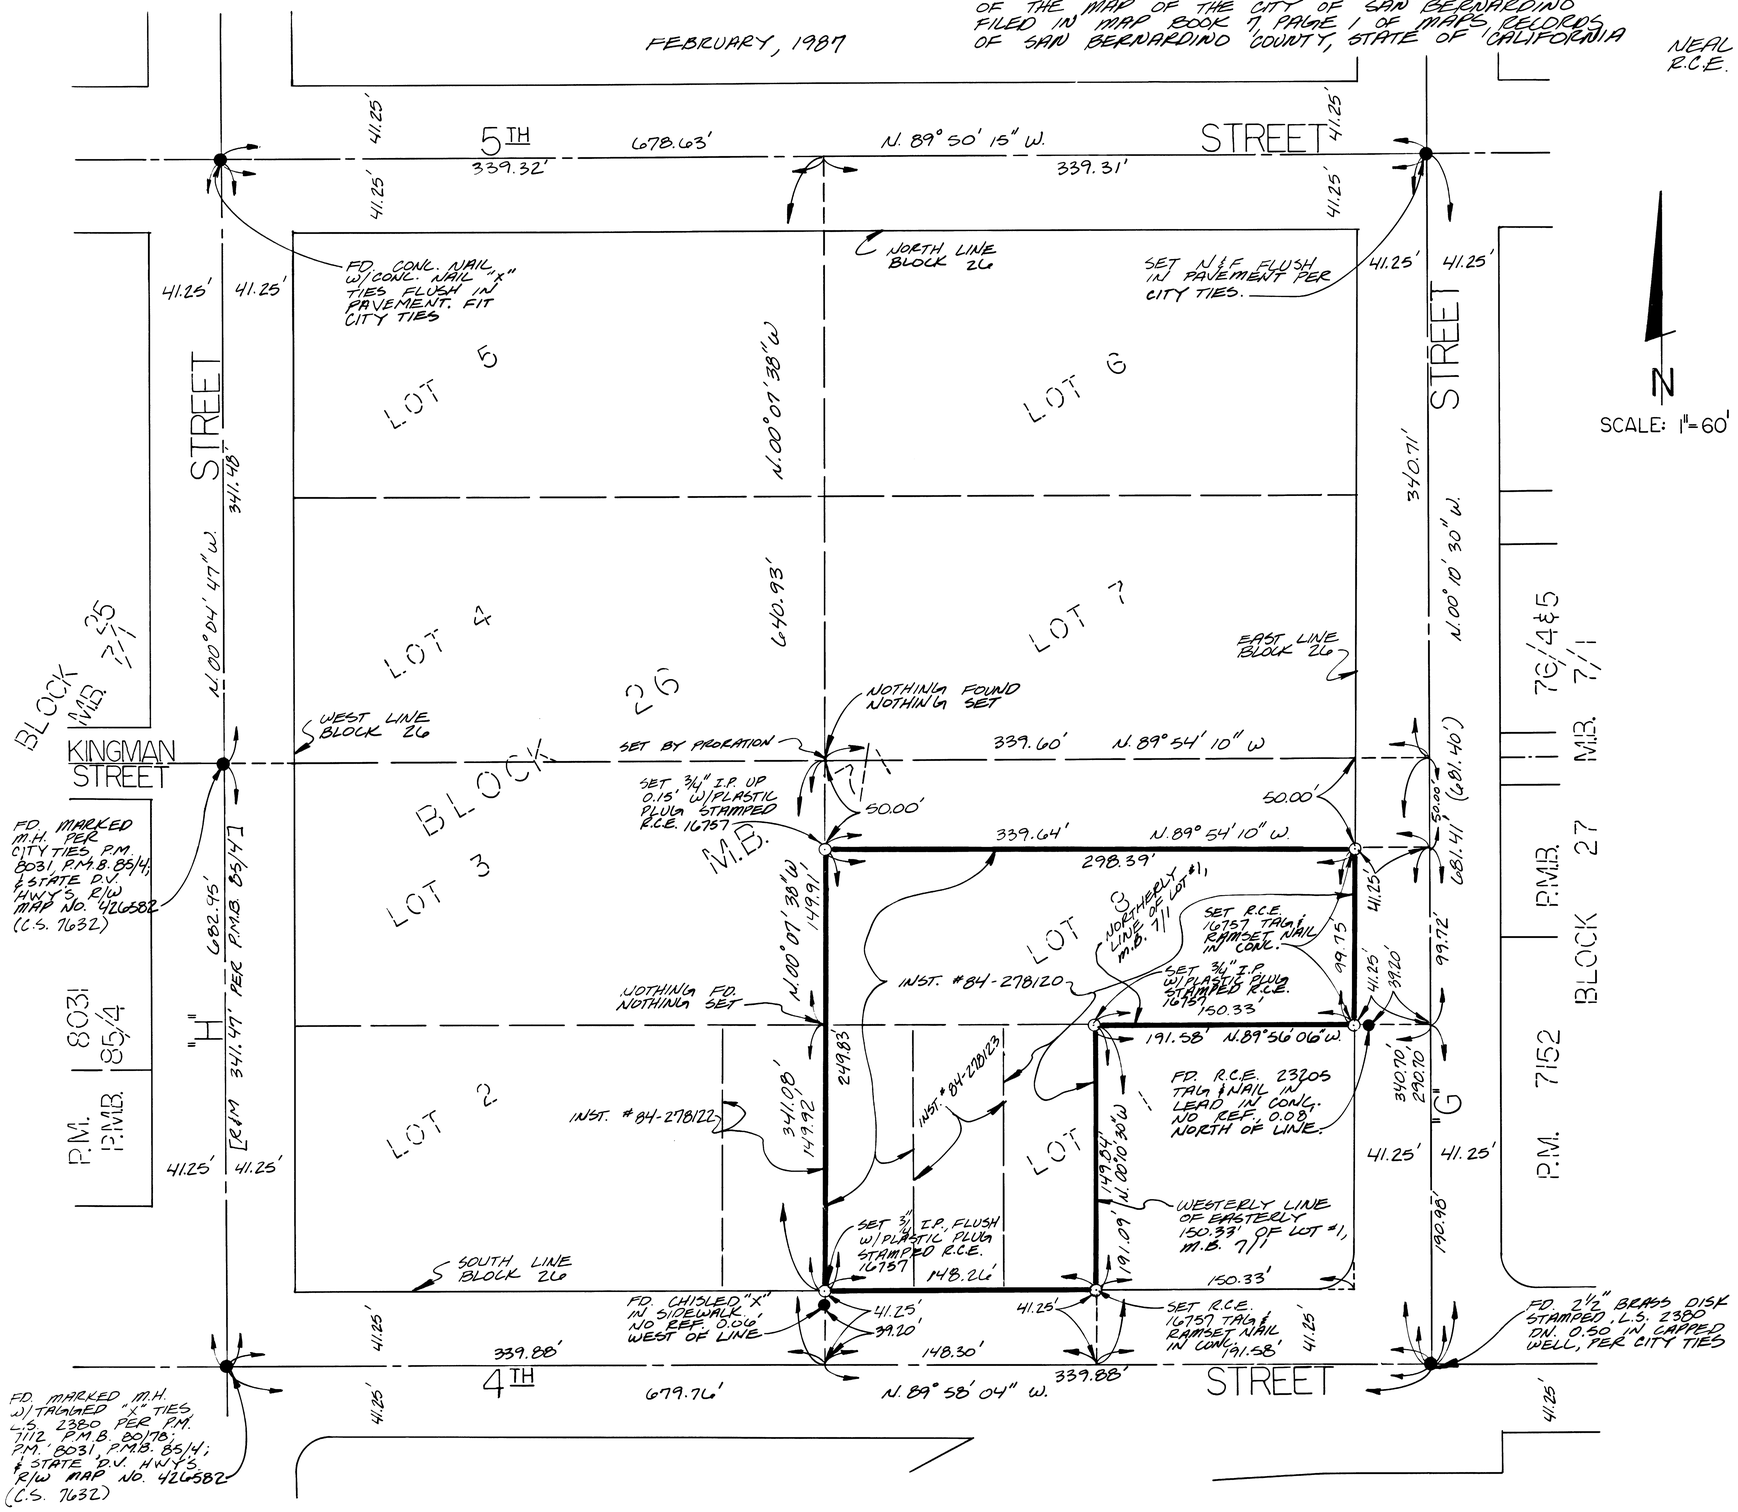

ENGINEER'S NOTES

1. BASIS OF BEARINGS IS THE CENTERLINE OF "G" STREET TAKEN AS N. 00°10' 30" W. AS SHOWN ON P.M. 7152, P.M.B. 76/5.
2. ● - DENOTES FOUND MONUMENTS AS NOTED.
3. O - DENOTES SET MONUMENTS AS NOTED W/ TAG OR PLUG STAMPED R.C.E. 16757.
5. (----) - DENOTES RECORD DATA PER P.M. 7152, P.M.B. 76/4&5.
6. [----] - DENOTES RECORD DATA PER P.M. 8031, P.M.B. 85/4.

SURVEYOR'S STATEMENT

THIS MAP CORRECTLY REPRESENTS A SURVEY MADE BY ME OR UNDER MY DIRECTION IN CONFORMANCE WITH THE REQUIREMENTS OF THE LAND SURVEYOR'S ACT AT THE REQUEST OF: ERWIN S. SKADRON IN FEBRUARY 1987.

Neal L. Smithhammer 5/4/87
NEAL L. SMITHHAMMER R.C.E. 16757
EXP. 6/30/89

COUNTY SURVEYOR'S STATEMENT

THIS MAP HAS BEEN EXAMINED IN CONFORMANCE WITH SECTION 8766 OF THE LAND SURVEYORS ACT THIS 6TH DAY OF MAY, 1987.

CLAUDE D. TOMLINSON
COUNTY SURVEYOR
COUNTY OF SAN BERNARDINO
BY: J. D. Whitsell DEPUTY
L.S. 4006

6/30/88

87-156460

FILED REQUEST OF
Erwin S. Skadron
ON May 11, 1987
AT 2:41 P.M. IN
BOOK 68 PAGE 44
OF Records of Survey
SAN BERNARDINO COUNTY RECORDER
FEE 6.00

68/44