PARCEL MAP NO. 839

BEING A DIVISION OF A PORTION OF LOT 18, BLOCK 50 RANCHO SAN BERNARDINO, RECORDED IN BOOK 7, PAGE 2 OF MAPS, RECORDS OF SAN BERNARDINO COUNTY, STATE OF CALIFORNIA.

APRIL, 1972 SCALE: 1" = 50'

ERNEST PINTOR LAND SURVEYOR

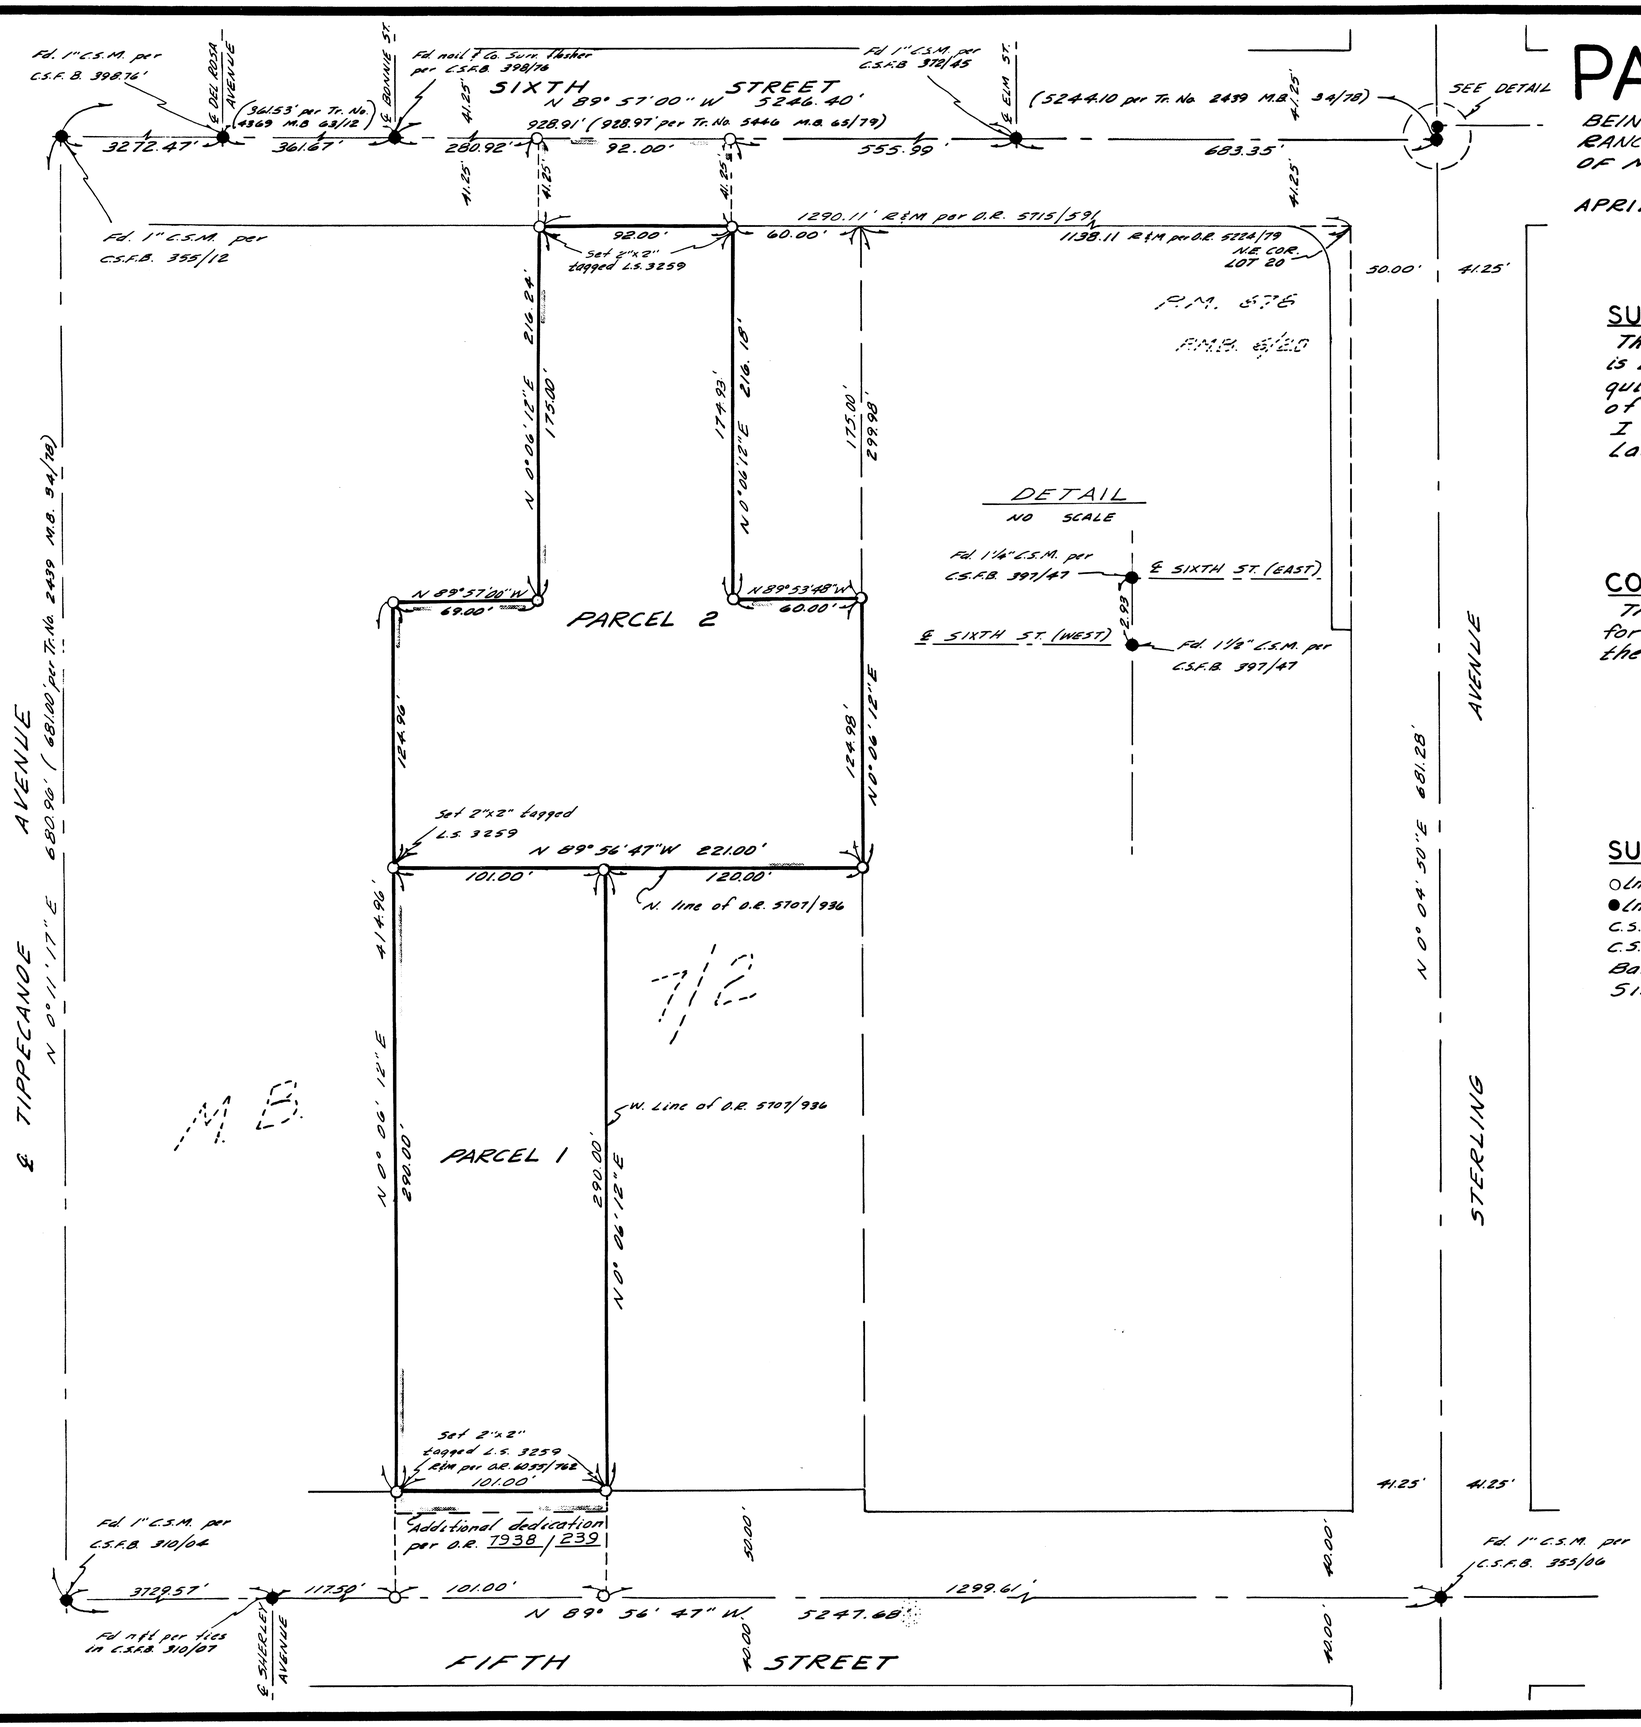

SURVEYOR'S CERTIFICATE

This map was prepared by me or under my direction and is based upon a field survey in conformance with the requirements of the Subdivision Map Act at the request of Milt Harris in January, 1972.
I hereby Certify that all provisions of applicable State Law and Local ordinances have been complied with.

Ernest Pintor
Ernest Pintor L.S. 3259

COUNTY SURVEYOR'S CERTIFICATE

This map has been examined this 26th day of May, 1972 for conformance with the requirements of Section 11575 of the Subdivision Map Act.

M.A. Nicholas County Surveyor
County of San Bernardino, Calif.

by Corneal A. Nieves, Deputy

SURVEYOR'S NOTES

○ Indicates 1" I.P. tagged L.S. 3259, set, unless otherwise noted.
● Indicates found monuments as noted.
C.S.F.B. Indicates County Surveyor's Field Book.
C.S.M. Indicates County Surveyor's monument.
Basis of Bearing taken from the center-line of Sixth Street per P.M. 676 P.M.B 6/20, being N 89°57'00"W

SCALE: 1" = 50'

655

Filed this 30TH day of MAY 1972 at 3:21 PM in Book 7 of PARCEL MAY at Page 84 Records San Bernardino County at Request of MILT HARRIS

TED R CARPENTER
COUNTY RECORDER

Fee $5.00