T-802

TRACT NO. 6425

SHEET 2 OF 4 SHEETS

BEING A SUBDIVISION OF THE SOUTH 1/2 OF LOT 6, BLOCK 58, RANCHO SAN BERNARDINO, RECORDED IN BOOK 7, PAGE 2, AND A PORTION OF LOT 4, H. H. LINVILLE SUBDIVISION AS PER PLAT RECORDED IN BOOK 8, PAGE 47, AND A PORTION OF LOTS 16 & 17, MT. VERNON ORANGE GROVE FRUIT CO. LANDS, AS PER PLAT RECORDED IN BOOK 12, PAGE 16, IN THE CITY OF SAN BERNARDINO, COUNTY OF SAN BERNARDINO, STATE OF CALIFORNIA.

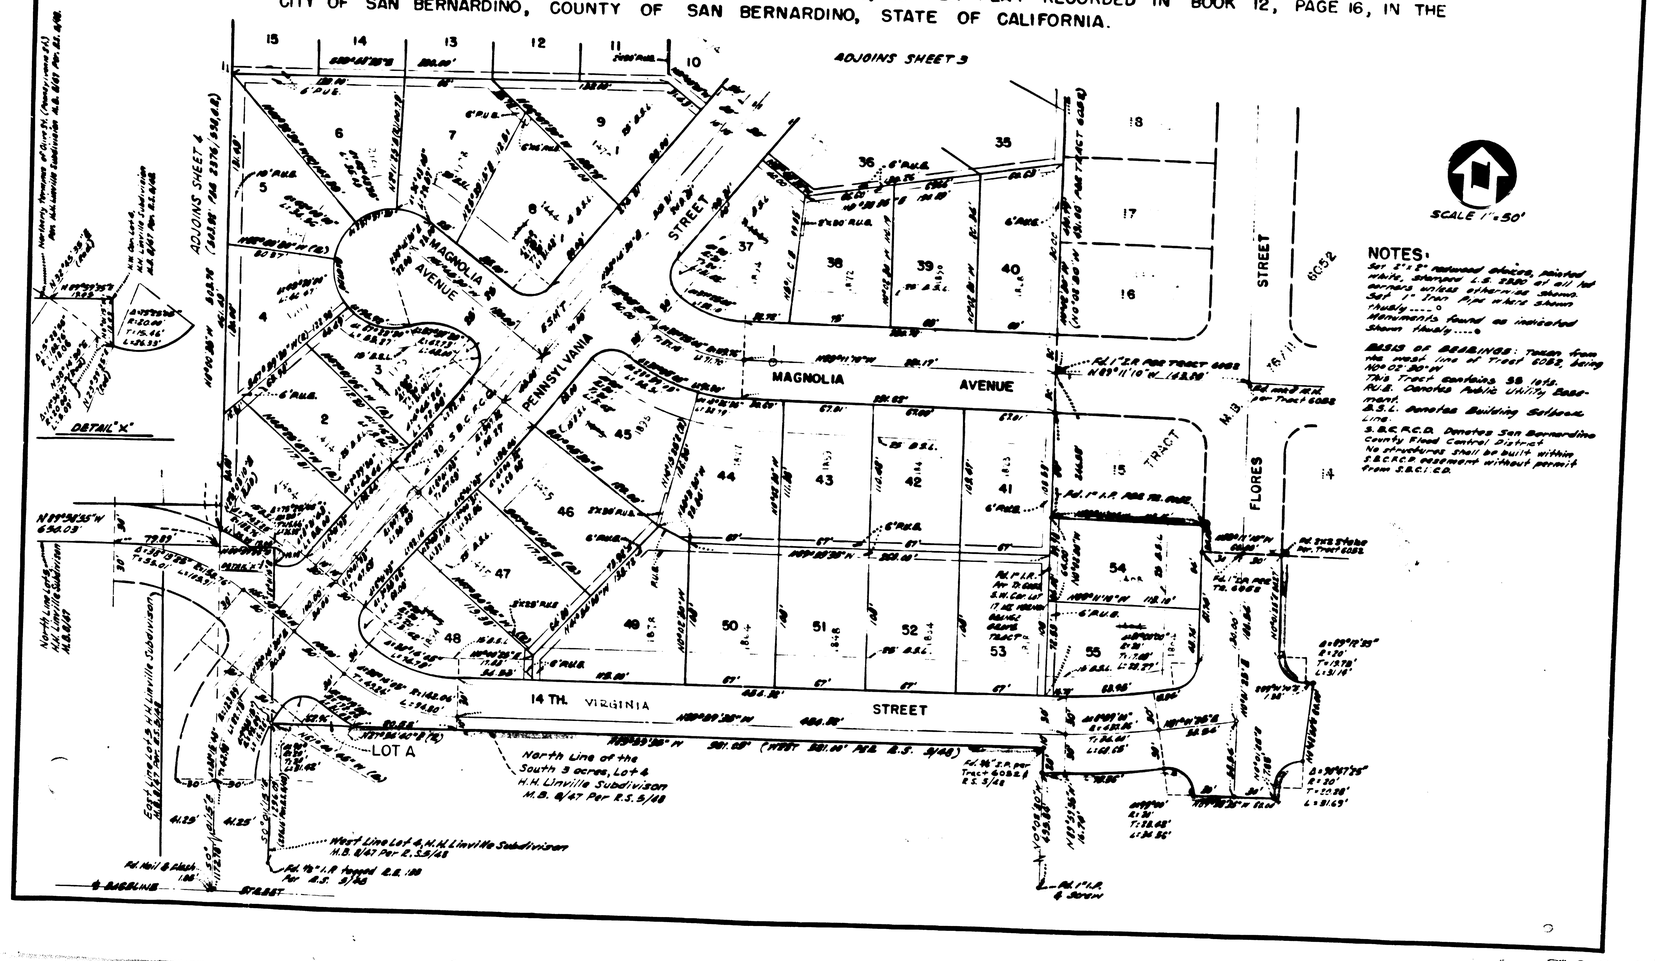

T-803-1