RECORD OF SURVEY

OF A PORTION OF LOT 6, BLOCK 13, RANCHO SAN BERNARDINO, MB 7, PG 2, AND PORTIONS OF LOTS 11 AND 12, TRACT 1999, MAP BOOK 29, PAGE 23 RECORDS OF SAN BERNARDINO COUNTY, CALIFORNIA

BOYER AND ASSOCIATES

MAY, 1987

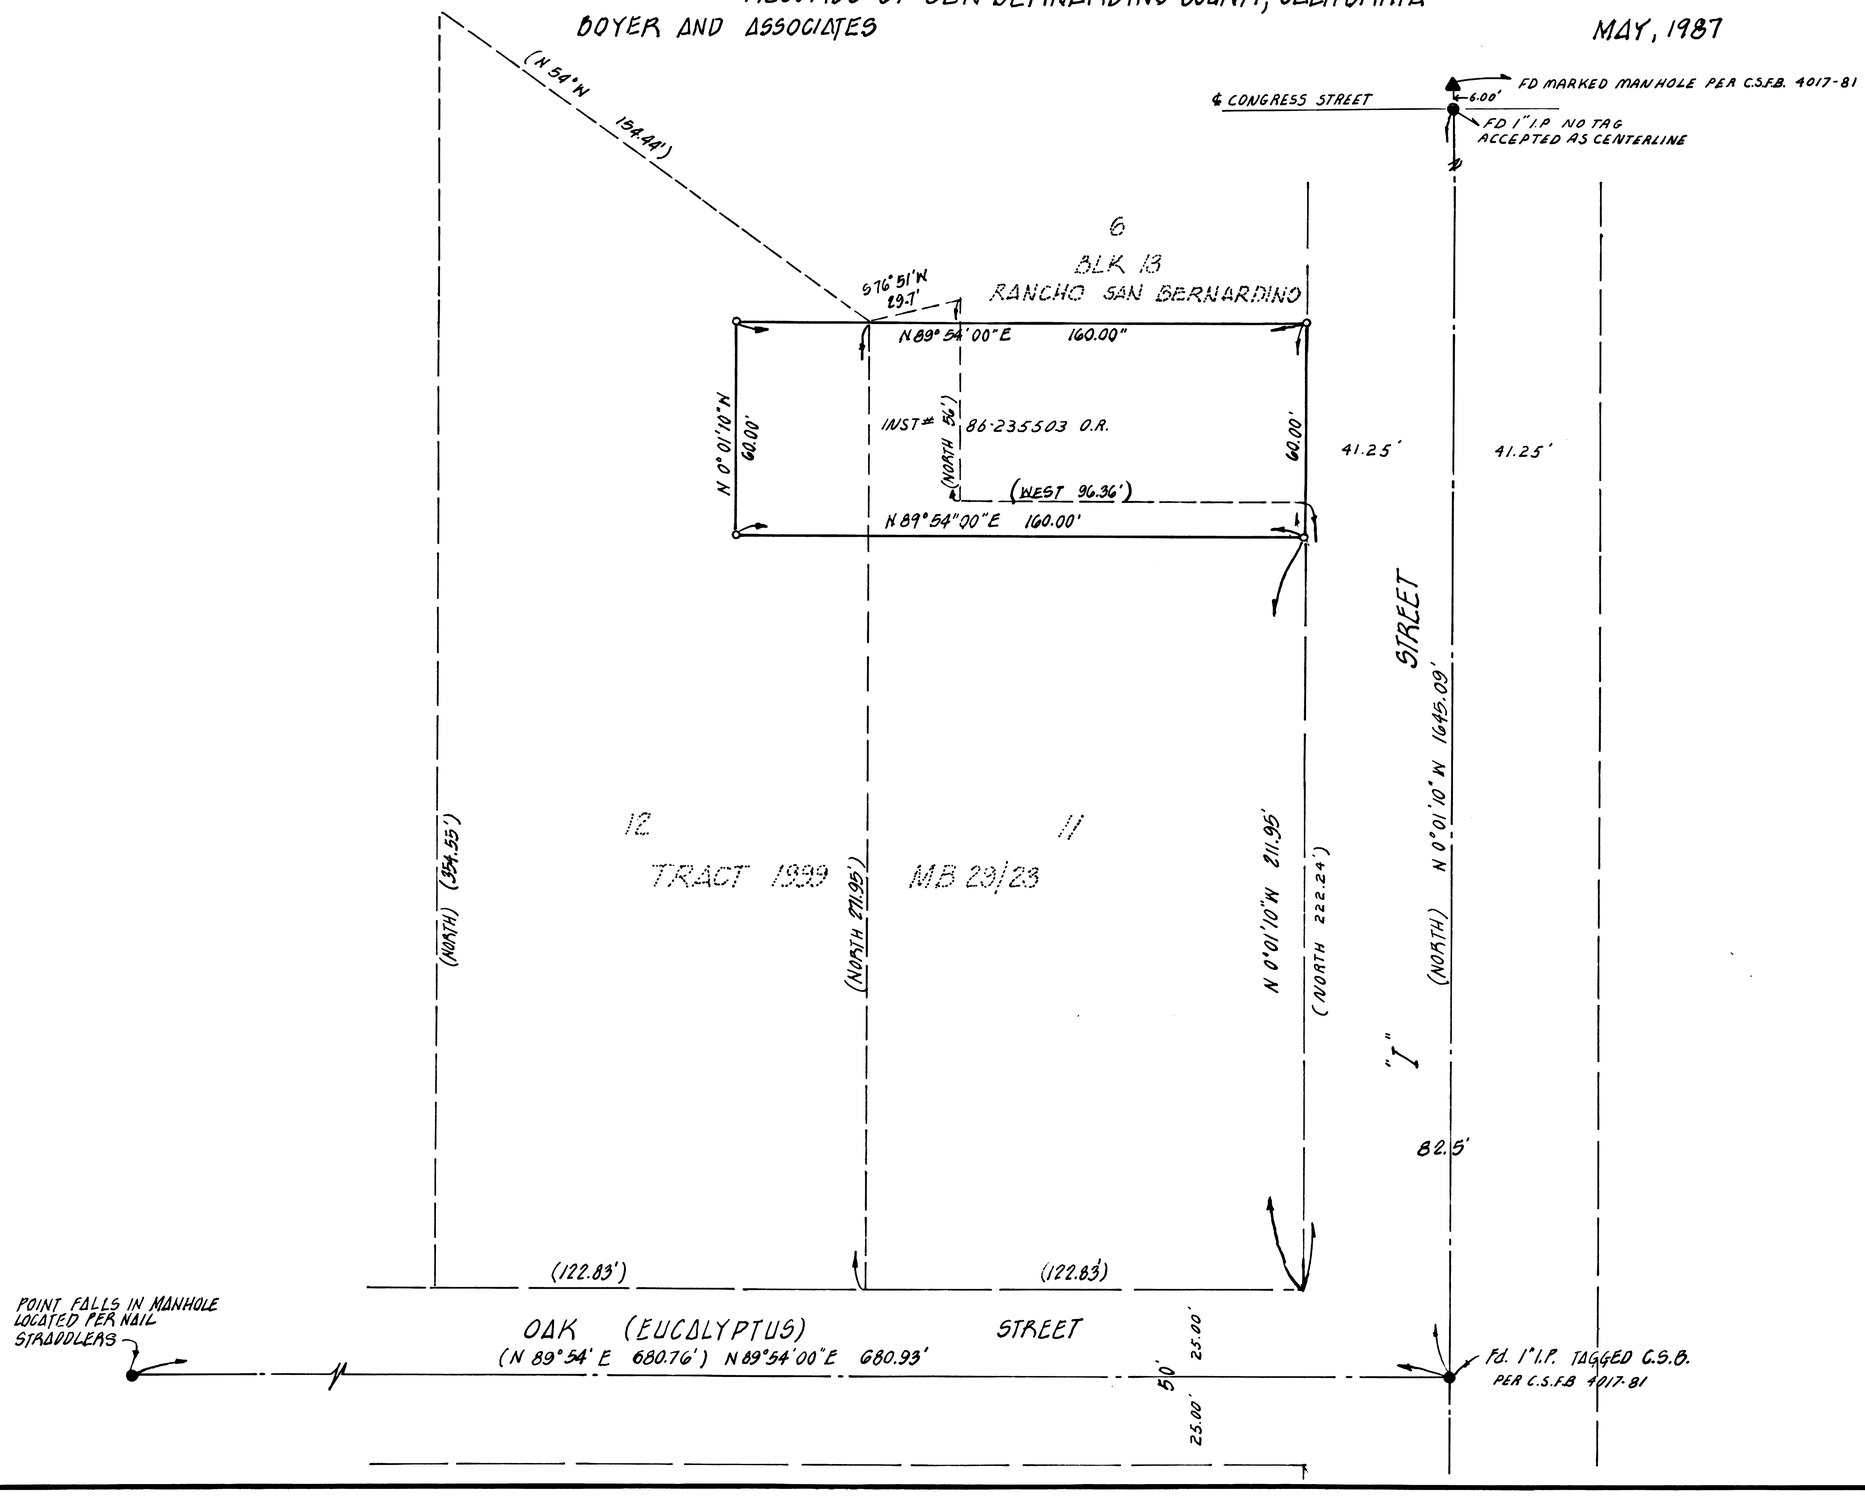

SCALE - 1" = 30'

SURVEYOR'S STATEMENT

THIS MAP CORRECTLY REPRESENTS A SURVEY MADE BY ME OR UNDER MY DIRECTION IN CONFORMANCE WITH THE REQUIREMENTS OF THE LAND SURVEYOR'S ACT AT THE REQUEST OF HARLAN DUDDEN, AUGUST, 1986.

DATE: 5, 29, 1987

DARRELL G. BOYER RCE 14663

COUNTY SURVEYOR'S STATEMENT

THIS MAP HAS BEEN EXAMINED IN ACCORDANCE WITH SECTION 8766 OF THE LAND SURVEYOR'S ACT THIS 12TH DAY OF FEBRUARY, 19 88.

CLAUDE D. TOMLINSON, COUNTY SURVEYOR
COUNTY OF SAN BERNARDINO, CALIFORNIA

BY J.D. Whitsell
LS 4006 DEPUTY

NOTES:

1. ● DENOTES MONUMENTS FOUND AS NOTED.
2. o DENOTES SET NAIL AND TAG IN PAVEMENT, RCE 14663
3. BASIS OF BEARING TAKEN FROM THE CENTERLINE OF OAK STREET BEARING BE N89°54°E PER TRACT Nº 1999, M.B. 29/23
4. ( ) INDICATES RECORD PER TRACT 1999, M.B. 29/23
5. C.S.B. DENOTES COUNTY OF SAN BERNARDINO
6. C.S.F.B. DENOTES COUNTY SURVEYOR FIELD BOOK
7. ▲ FOUND MARKED MANHOLE AS NOTED
8. O.R = OFFICAL RECORDS

88-052367

FILED REQUEST OF HARLAN DUDDEN
ON FEB. 22, 1988
AT 11:13 A.M.
BOOK 72 PAGE 52
RECORDS OF SURVEY
FEE 6.00