PLAN No 727

FOR THE IMPROVEMENT OF

25TH STREET FROM F TO G STREET.

COLLEGE AVENUE FROM 25TH TO 26TH STREET.

AND

F STREET FROM HIGHLAND AVENUE SCHOOL PROPERTY TO 26TH STREET.

IN THE CITY OF SAN BERNARDINO. CAL

Nov. 1924

C.E. JOHNSON
CITY ENGINEER.

TITLE TO STREETS

College Avenue & 25th Street dedicated to City by Filed Map of Banks Gardens recorded Mar 28, 1923, in Book 23 page 74 Records of San Bernardino County.

F Street acquired by Deed June 23, 1923. Recorded in Deed Book No. 684, Page 49. Records of San Bernardino County.

LEGEND

'or ft. means foot or feet.
'or in. means inch or inches.
St. or St. means Street.
Av. or Ave. means Avenue.
El. or Elev. means Elevation.
No. means number.
℄ means Center Line.

Concrete Gutter to be constructed shown thus, in Section shown thus
Concrete Curb to be constructed " " " " " "
Macadam Pavement to be constructed " " " " " "

All elevations in Red ink are in feet and above a plane which is 1045.28 below the City bench mark as established by Ordinance No 383 of the City of San Bernardino, California.

PROFILES

Black lines represent present surface of ground along 25th St. College Ave, and F St.
Red lines represent grade to which work shall be done

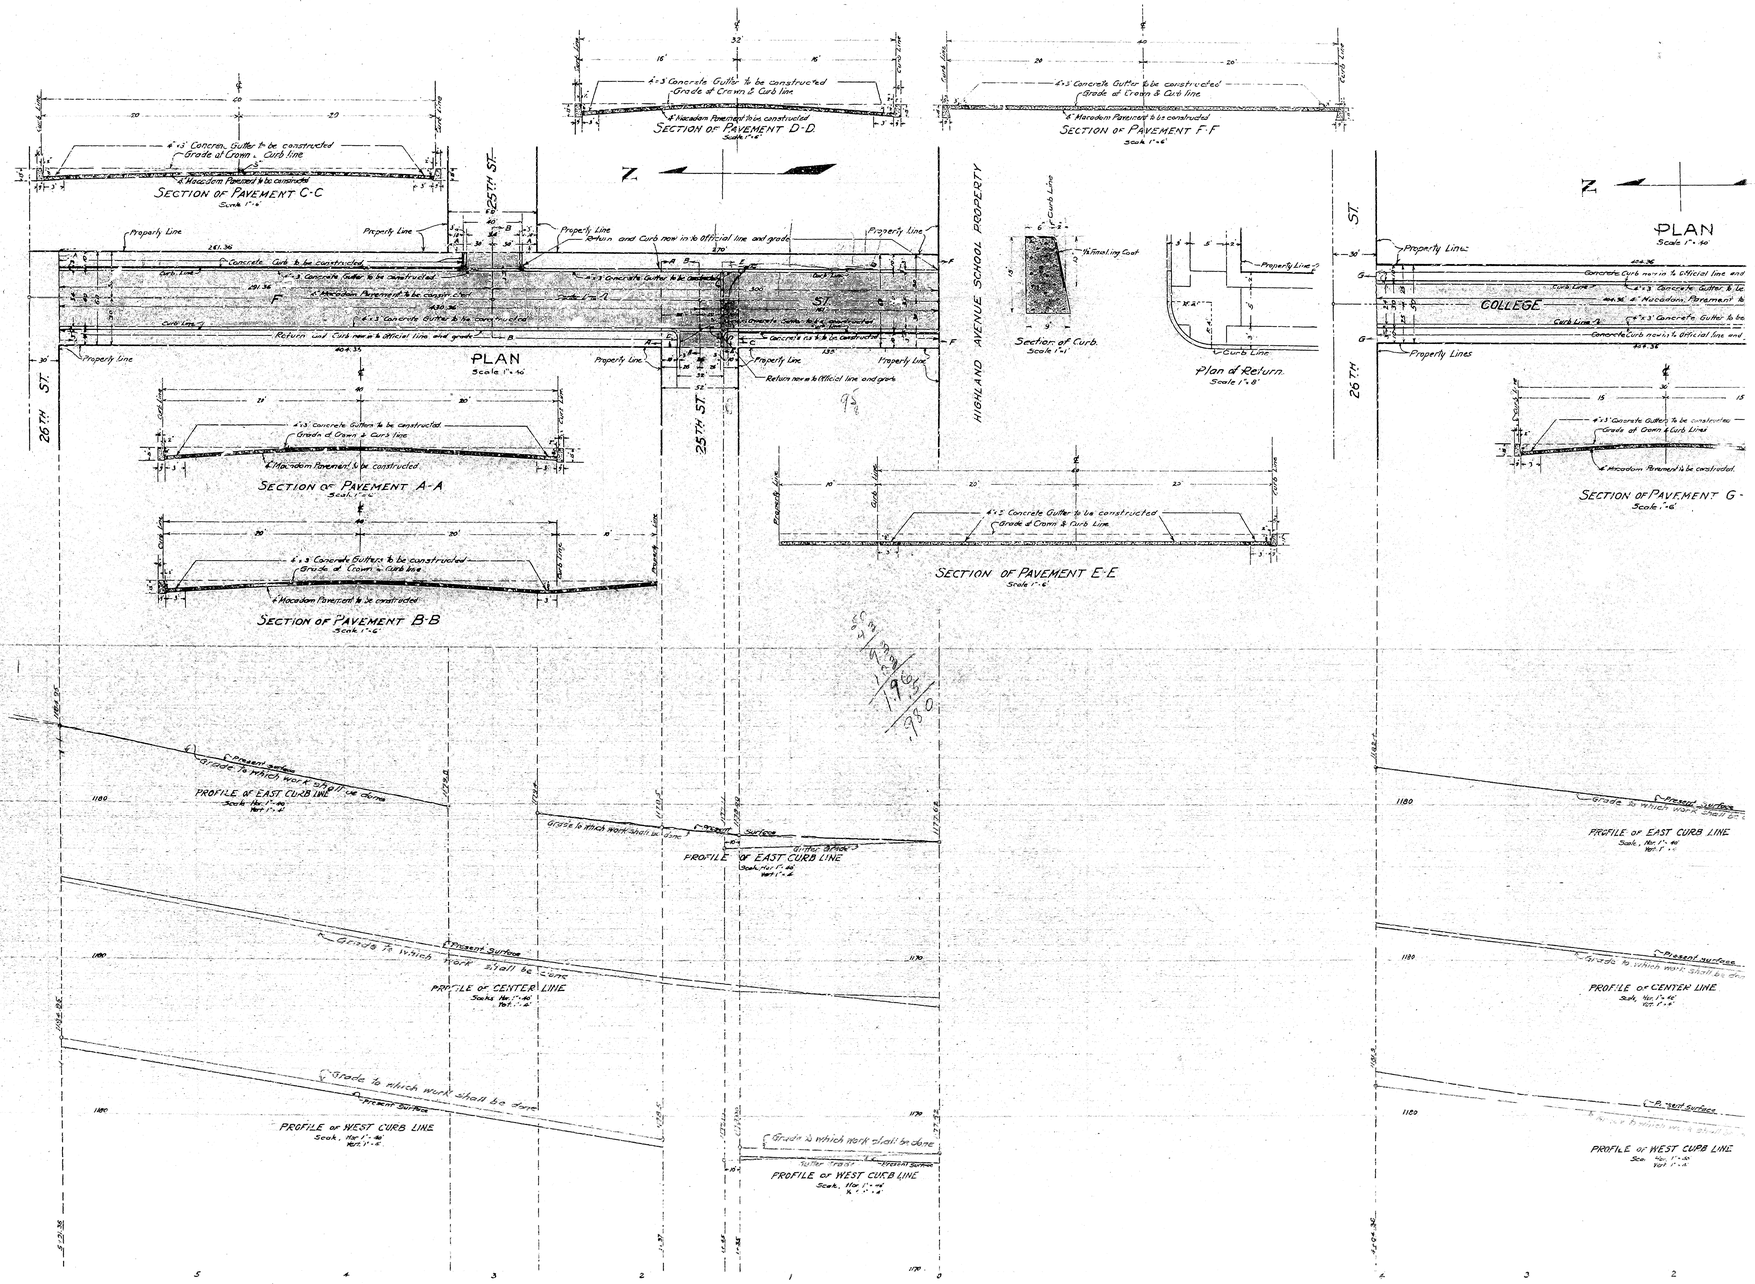

Grade of "F" Street established January 5, 1925 - Ordinance No. 1144.
Grade of College Avenue established June 26, 1923 - Ordinance No. 969.
Grade of Twenty-Fifth Street established { June 26, 1923 - Ordinance No. 970. / January 12, 1925 - Ordinance No. 1151.

Plan adopted December 22, 1924.

PLAN No 727

FOR THE IMPROVEMENT OF

25TH STREET FROM F TO G STREET.

COLLEGE AVENUE FROM 25TH TO 26TH STREET.

AND

F STREET FROM HIGHLAND AVENUE SCHOOL PROPERTY TO 26TH STREET.

IN THE CITY OF SAN BERNARDINO. CAL

Nov. 1924

C.E. JOHNSON
CITY ENGINEER.

TITLE TO STREETS

College Avenue & 25th Street dedicated to City by Filed Map of Banks Gardens recorded Mar 28, 1923, in Book 23 page 74 Records of San Bernardino County.

F Street acquired by Deed June 23, 1923. Recorded in Deed Book No. 684, Page 49. Records of San Bernardino County.

LEGEND

'or ft. means foot or feet.
'or in. means inch or inches.
St. or St. means Street.
Av. or Ave. means Avenue.
El. or Elev. means Elevation.
No. means number.
℄ means Center Line.

Concrete Gutter to be constructed shown thus, in Section shown thus
Concrete Curb to be constructed " " " " " "
Macadam Pavement to be constructed " " " " " "

All elevations in Red ink are in feet and above a plane which is 1045.28 below the City bench mark as established by Ordinance No 383 of the City of San Bernardino, California.

PROFILES

Black lines represent present surface of ground along 25th St. College Ave, and F St.
Red lines represent grade to which work shall be done

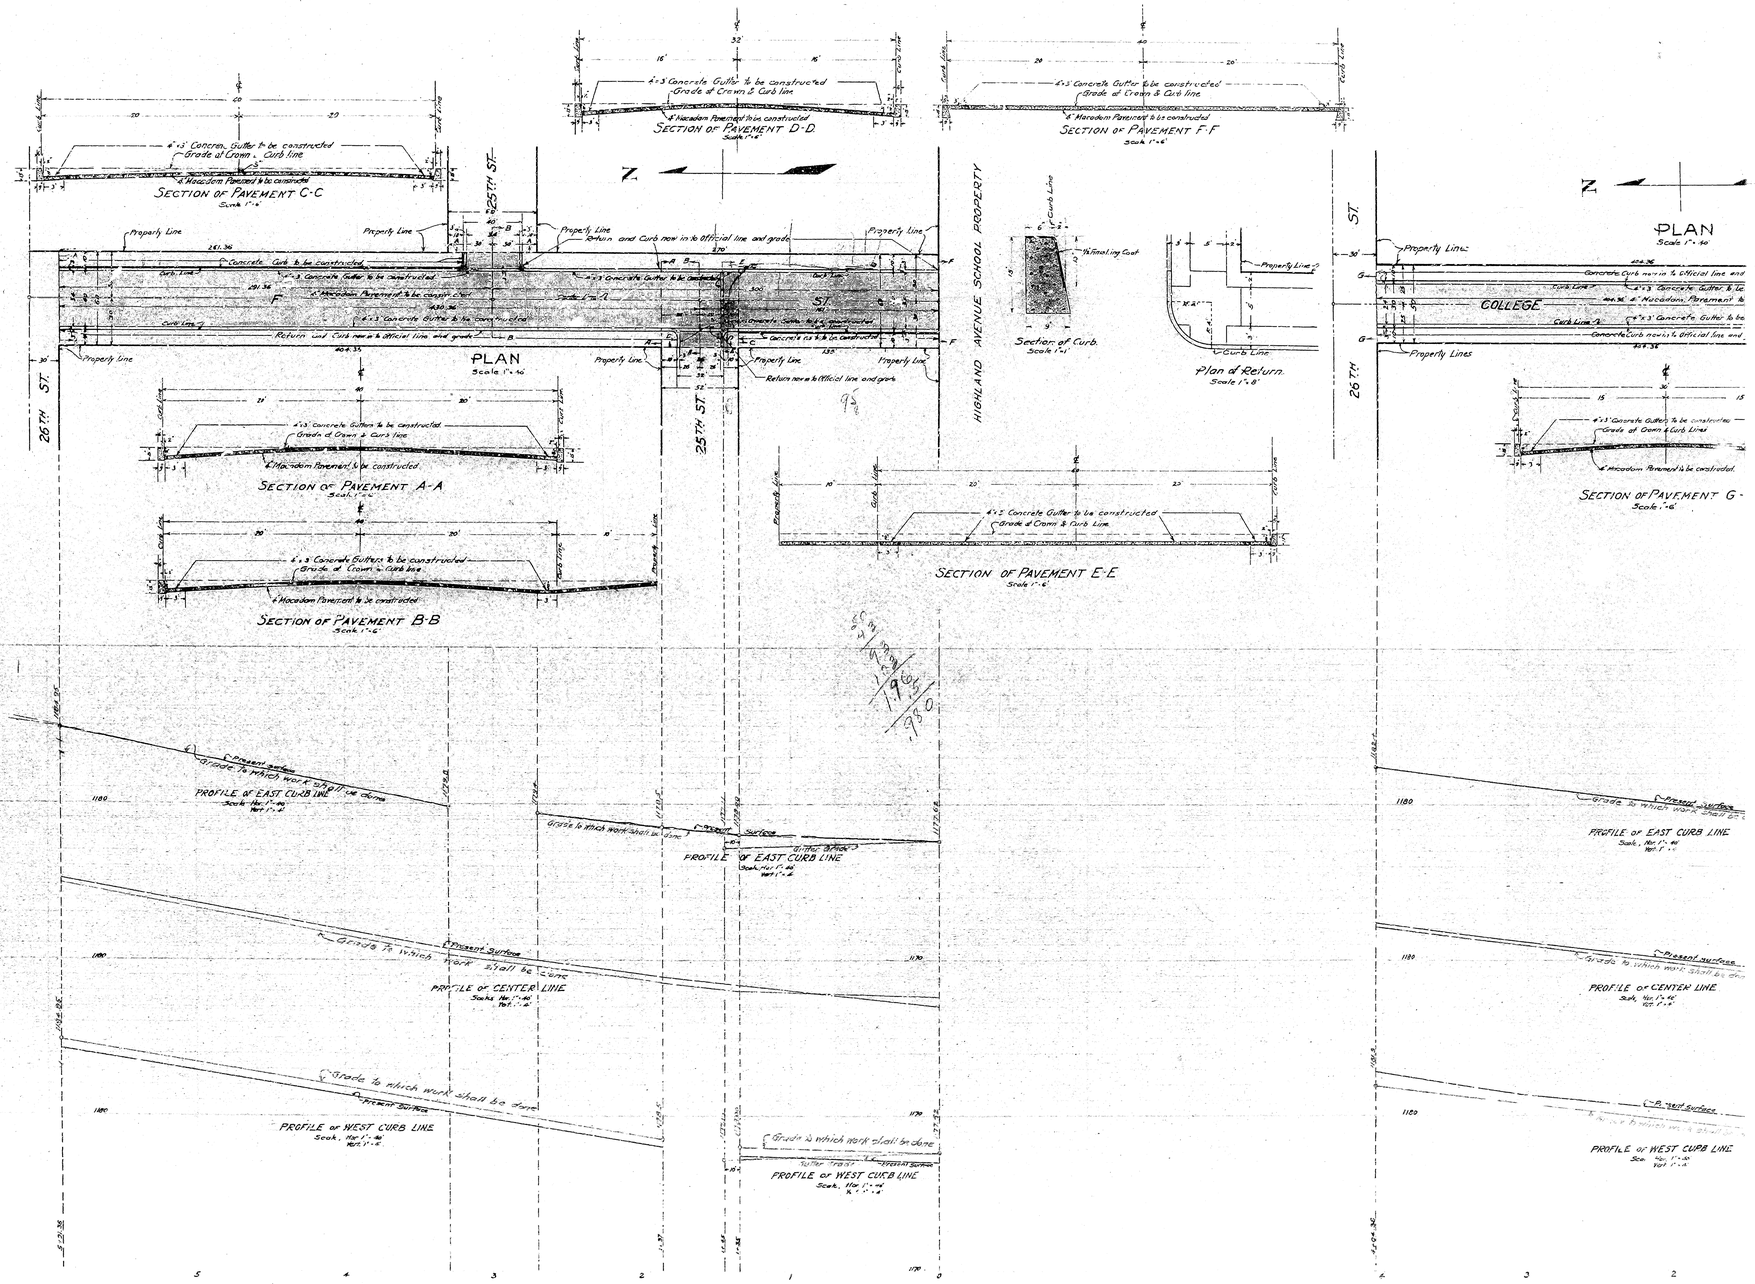

Grade of "F" Street established January 5, 1925 - Ordinance No. 1144.
Grade of College Avenue established June 26, 1923 - Ordinance No. 969.
Grade of Twenty-Fifth Street established { June 26, 1923 - Ordinance No. 970. / January 12, 1925 - Ordinance No. 1151.

Plan adopted December 22, 1924.