/SL

ONE SHEET ONLY

IN THE CITY OF SAN BERNARDINO

# RECORD OF SURVEY

OF A PORTION OF LOTS 4 & 5 OF BLOCK 2, CARTER'S SUBDIVISION, PER PLAT ON FILE IN MAP BOOK 3, PAGE 79, RECORDS OF SAN BERNARDINO COUNTY, STATE OF CALIFORNIA.

CHESTER F. RALSTON L.S. 5174 FEBRUARY, 1988

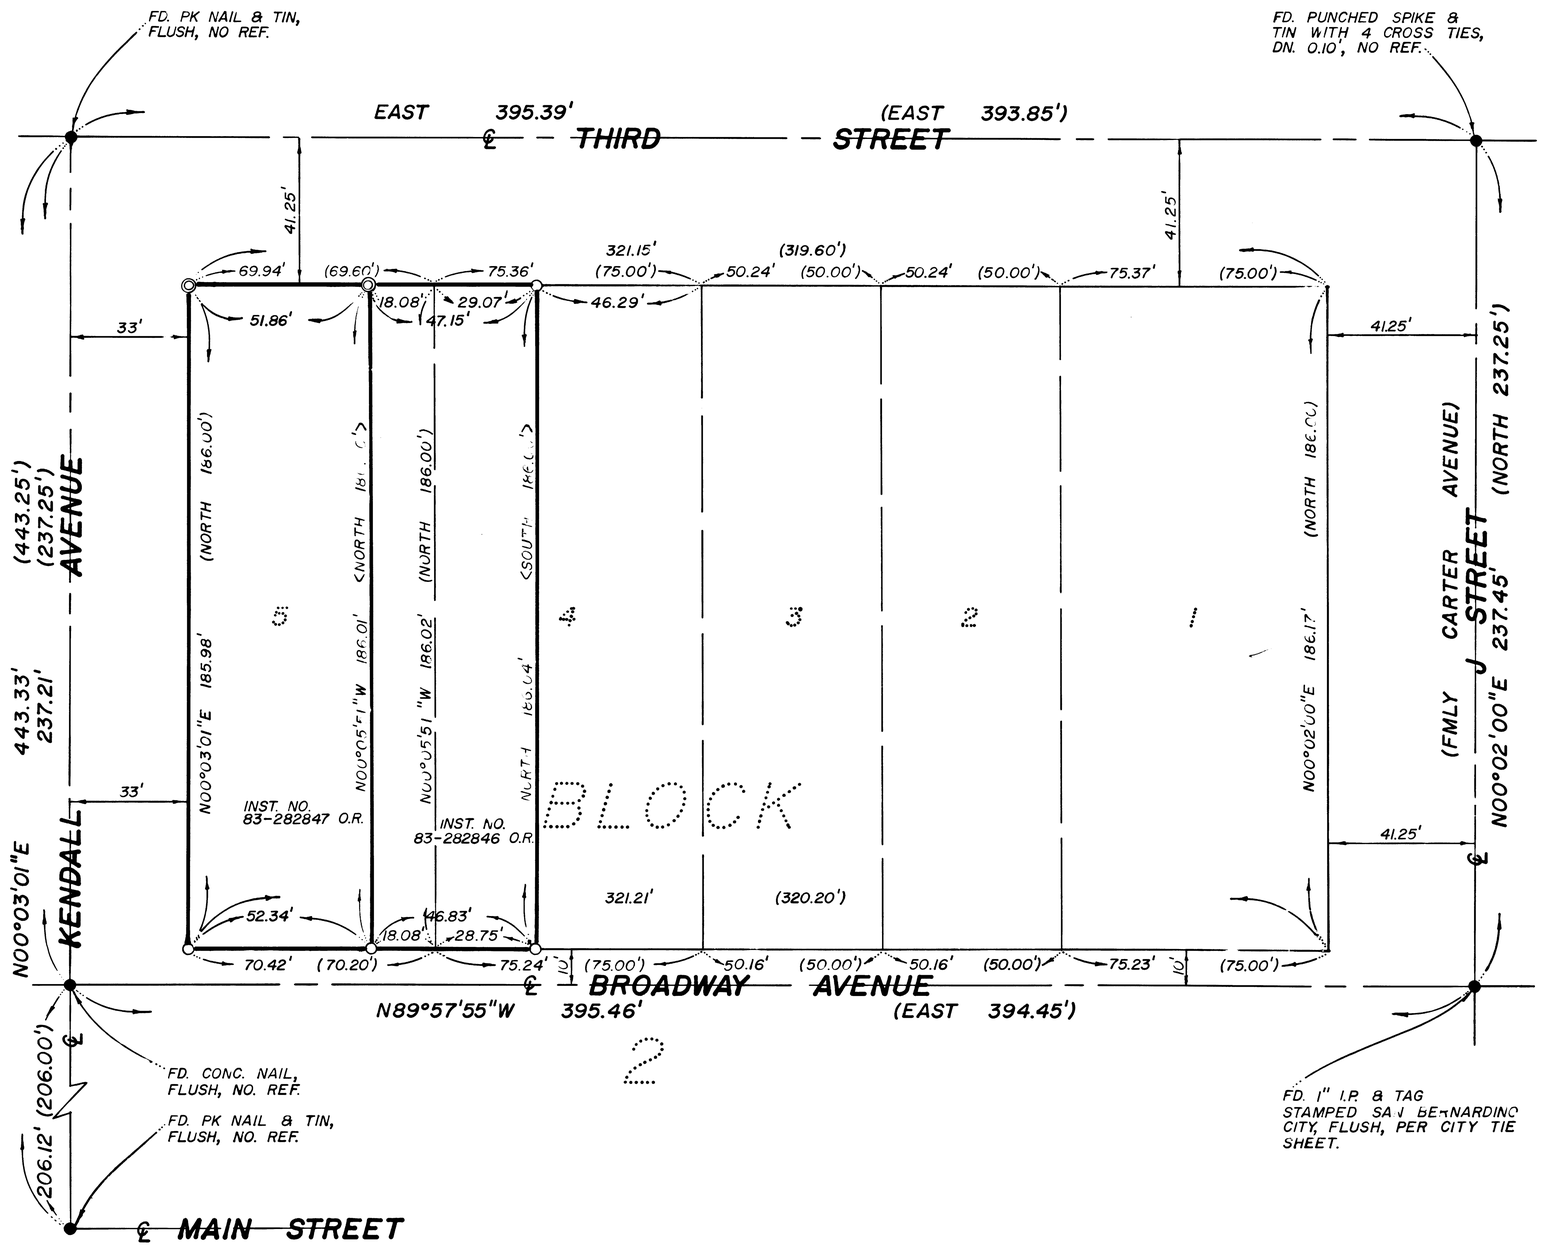


## SURVEYOR'S STATEMENT

THIS MAP CORRECTLY REPRESENTS A SURVEY MADE BY ME OR UNDER MY DIRECTION IN CONFORMANCE WITH THE REQUIREMENTS OF THE LAND SURVEYOR'S ACT AT THE REQUEST OF RICHARD TRENERY IN JANUARY, 1988.

LICENSED LAND SURVEYOR — CHESTER F. RALSTON LS 5174 — Exp 6/30/89 — STATE OF CALIFORNIA

Chester F. Ralston
CHESTER F. RALSTON L.S. 5174

## SURVEYOR'S NOTES

BASIS OF BEARINGS IS THE CENTERLINE OF THIRD STREET BEING EAST PER M.B. 3, PAGE 79.

- ● INDICATES MONUMENT FOUND AS NOTED.
- ○ INDICATES SET 1" I.P. & TAG LS 5174, FLUSH.
- ◎ INDICATES SET NAIL & TAG LS 5174 IN WALK.
- ( ) INDICATES RECORD DATA PER MB 3, PG. 79.
- < > INDICATES RECORD DATA PER INST. NO. 83-282846.

**SPECIAL NOTE:**

THE R/W OF KENDALL AVENUE WAS ESTABLISHED FROM MB 2/37 & CS 671 AS BEING 33'. THIS DISTANCE BEST FITS LINES OF OCCUPATION FOR THIS BLOCK.

## COUNTY SURVEYOR'S STATEMENT

THIS MAP HAS BEEN EXAMINED IN ACCORDANCE WITH SECTION 8766 OF THE LAND SURVEYOR'S ACT THIS 28TH DAY OF MARCH, 1988.

CLAUDE D. TOMLINSON, COUNTY SURVEYOR
COUNTY OF SAN BERNARDINO

BY: J. D. Whitell L.S. 4006 DEPUTY

PROFESSIONAL LAND SURVEYOR — JOHN D. WHITELL — 6-30-88 — STATE OF CALIFORNIA

88-101531
FILED REQUEST OF
Richard Trenery
ON April 7, 1988
AT 2:21 P.M.
BOOK 73 PAGE 28
OF Records of Survey
SAN BERNARDINO COUNTY RECORDER
FEE $6.00

73/