T-082

NOTES:
Basis of Bearing: The ℄ of Etiwanda Ave., per Tr. No. 5013, M.B. 70/51-53, bearing S89°57'50" E.
2"x2" stakes, pointed orange, tagged L.S. 2722, set at all lot corners unless otherwise shown.
• Indicates monument found.
○ Indicates 1" I.P. tagged L.S. 2722, set unless otherwise shown.
Ⓔ Indicates monument tied out.
PUE - Indicates Public Utility Easement.
BSL - Indicates Building Setback Line.
SBCFB - Indicates San Bernardino County Field Book.
Tract has 32 lots.

SHEET 2 OF 2 SHEETS

TRACT NO. 7084

BEING A SUBDIVISION OF THE SOUTH 1/2 OF LOT 17, ACCORDING TO MAP OF TOWN OF RIALTO AND ADJOINING SUBDIVISIONS, IN THE CITY OF SAN BERNARDINO, AS PER PLAT RECORDED IN BOOK 4 OF MAPS, PAGE 11, RECORDS OF SAN BERNARDINO COUNTY, IN THE STATE OF CALIFORNIA.

CAMPBELL & MILLER - LAND SURVEYING & CIVIL ENGINEERING - AUGUST, 1963 - SCALE 1" = 60'

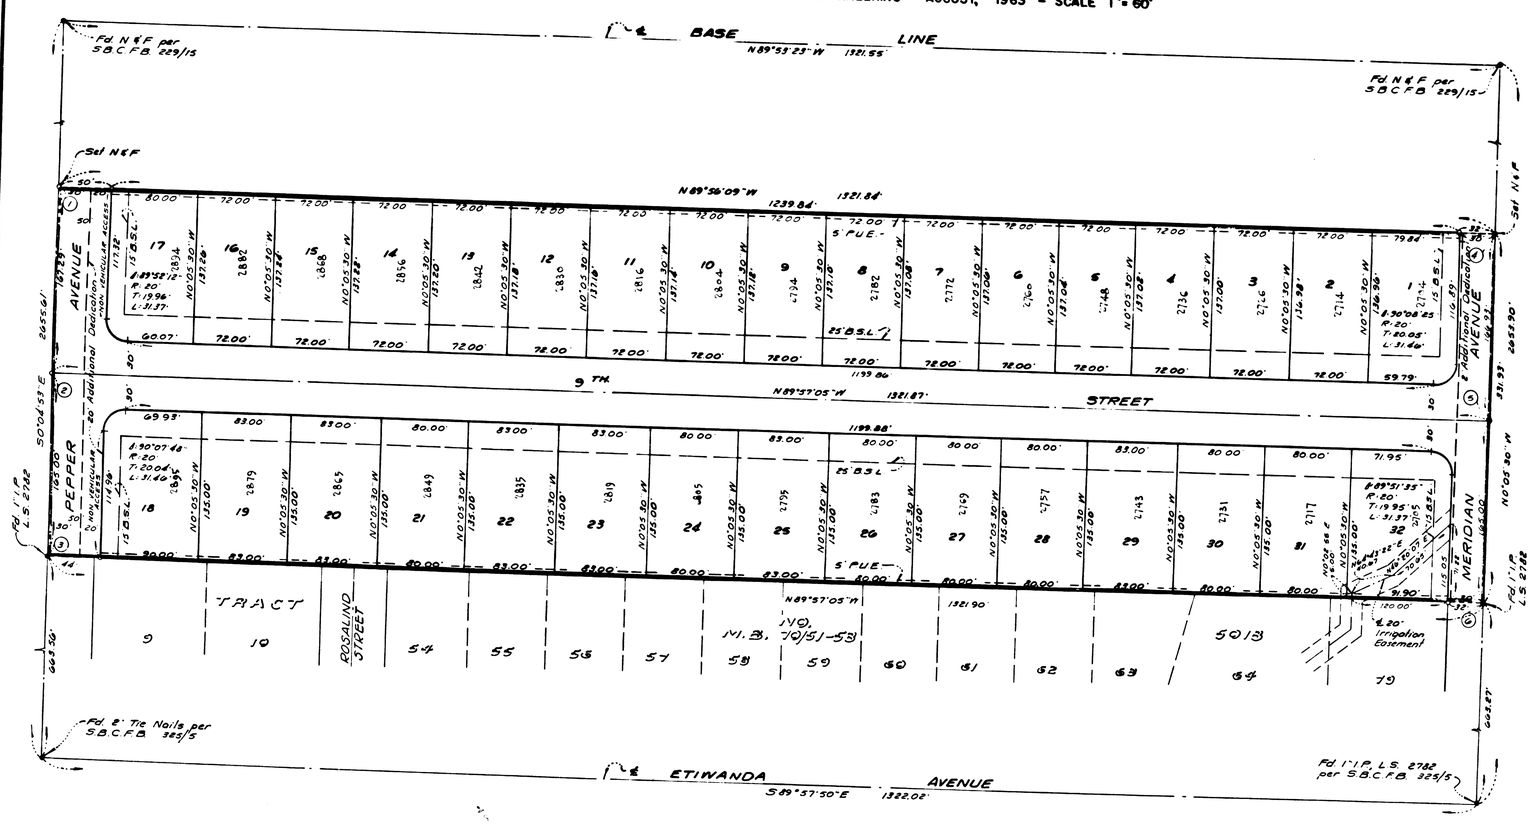

730-A