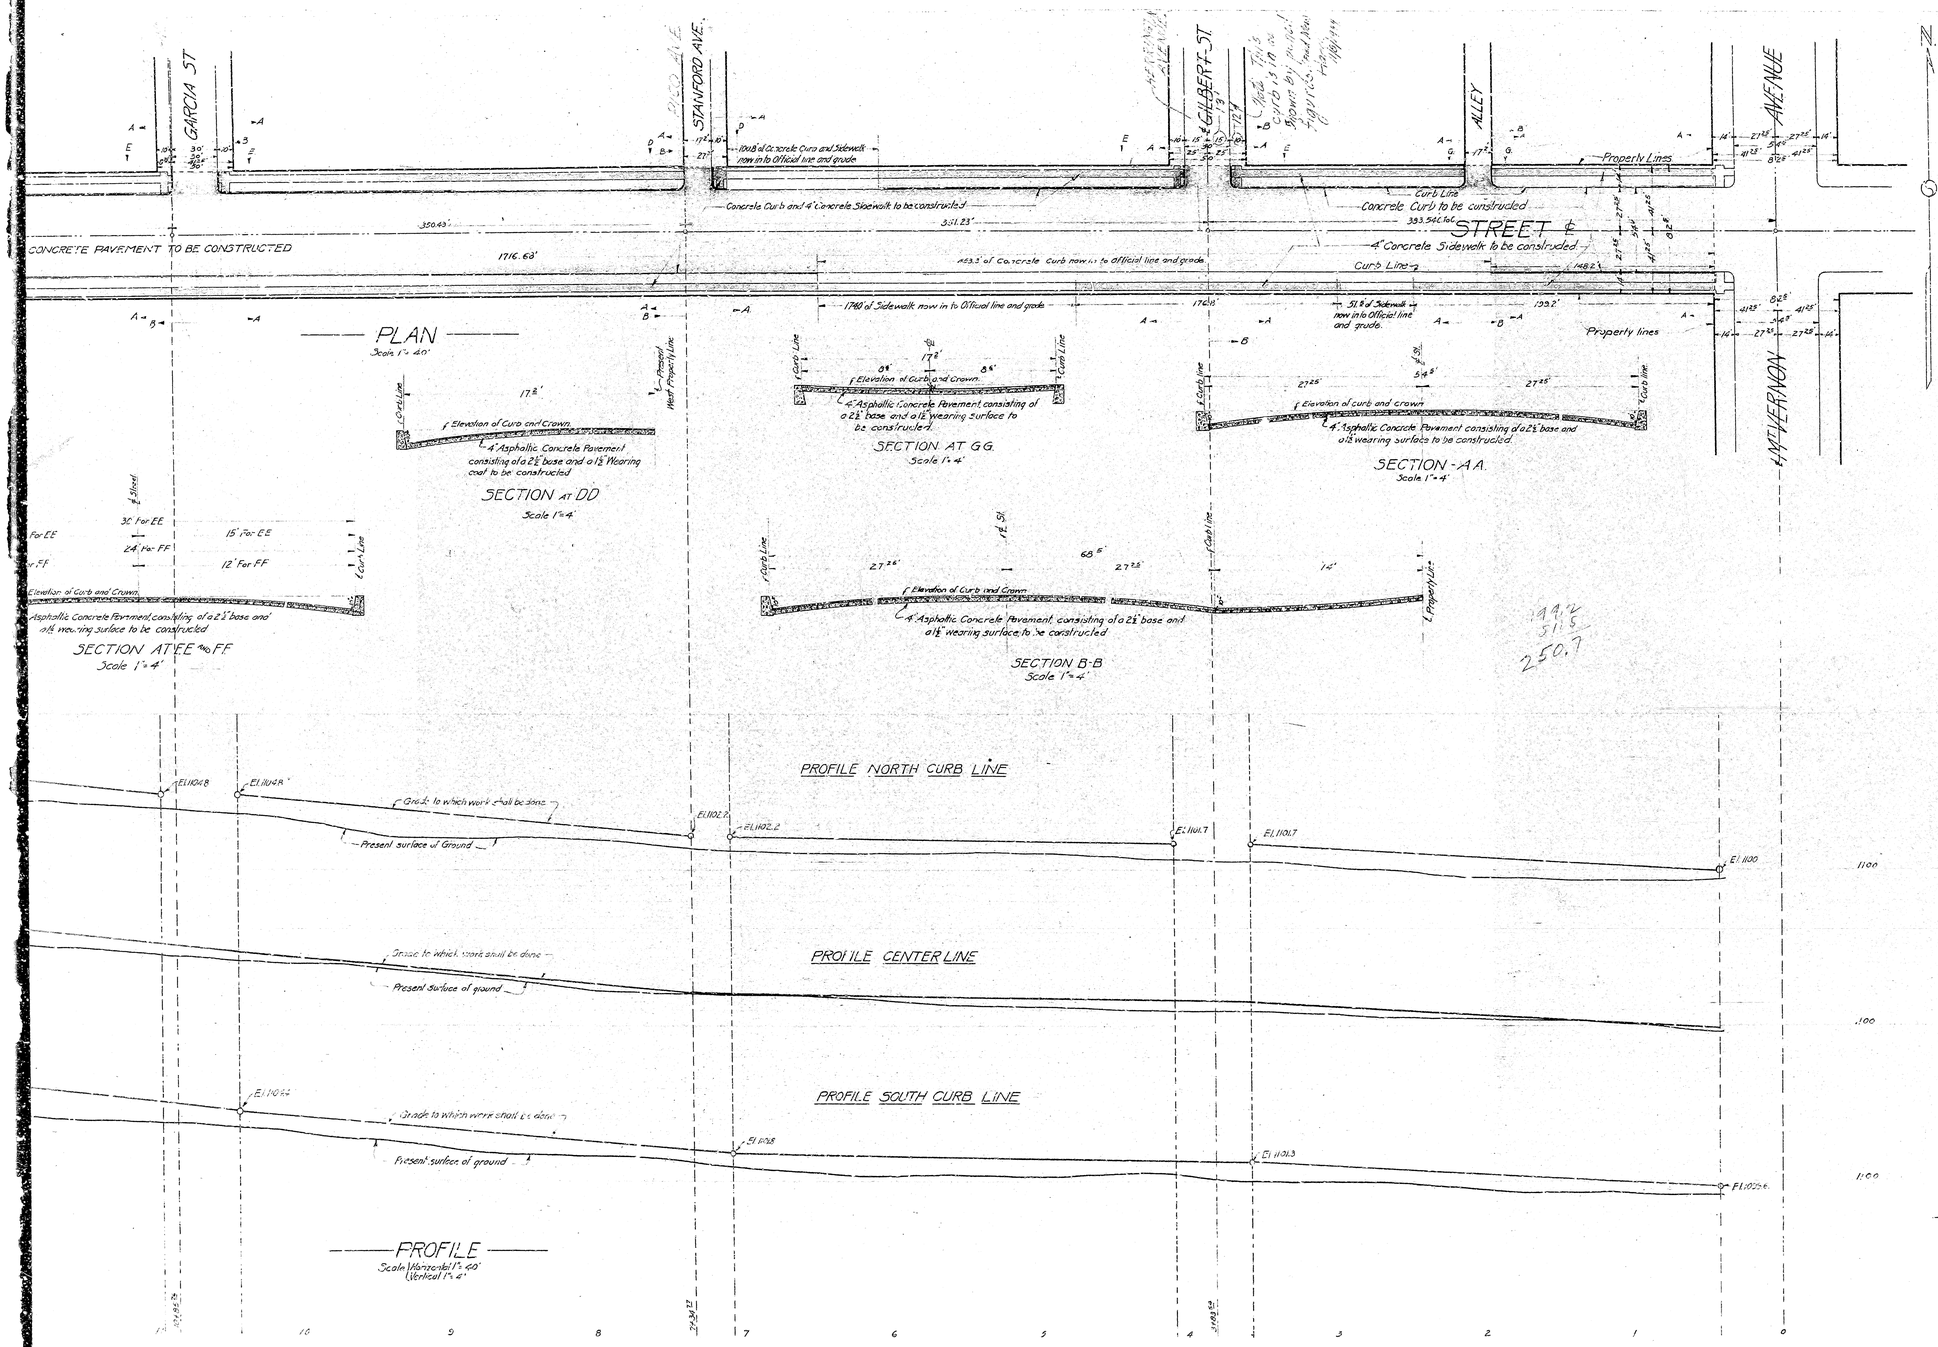


PLAN No 733-A
FOR THE
# IMPROVEMENT OF 5TH STREET
BETWEEN
MT VERNON AVENUE AND BROOKS STREET
IN THE
## CITY OF SAN BERNARDINO
## CALIFORNIA

February 3, 1925

C.E. Johnson
City Engineer

Title of 5th Street to the City of San Bernardino is by dedication of the San Bernardino Rancho recorded in Book 7 , pg 2 of Maps in the office of the Recorder San Bernardino County, California.
Grade of 5th Street established by ordinance No 692 date 2/23/18

Plan Adopted February 16, 1925

FILED
1925
City Engineer

194.2
51.8
250.7

## LEGEND

- " or in. means inch or inches
- ' or ft. means foot or feet
- El means elevation
- No means number
- ℄ means Center Line
- C. to C. means Center to Center
- St means Street
- Ave. means Avenue
- Concrete Sidewalk to be constructed shown thus in plan ▭ thus in section
- Asphaltic Concrete Pavement to be constructed shown thus in plan ▭ thus in section
- Concrete Curb to be constructed shown thus in plan ▬ thus in section

All elevations shown in Red figures are in feet and are above a plane which is 1045.28 feet below the City Bench Mark established by ordinance No 383 of the City of San Bernardino, California.

## PROFILE LEGEND
Present Surface of ground shown by Black Lines
Grade to which work shall be done shown by Red Lines




PLAN No 733-A
FOR THE
# IMPROVEMENT OF 5TH STREET
BETWEEN
MT VERNON AVENUE AND BROOKS STREET
IN THE
## CITY OF SAN BERNARDINO
## CALIFORNIA

February 3, 1925

C.E. Johnson
City Engineer

Title of 5th Street to the City of San Bernardino is by dedication of the San Bernardino Rancho recorded in Book 7 , pg 2 of Maps in the office of the Recorder San Bernardino County, California.
Grade of 5th Street established by ordinance No 692 date 2/23/18

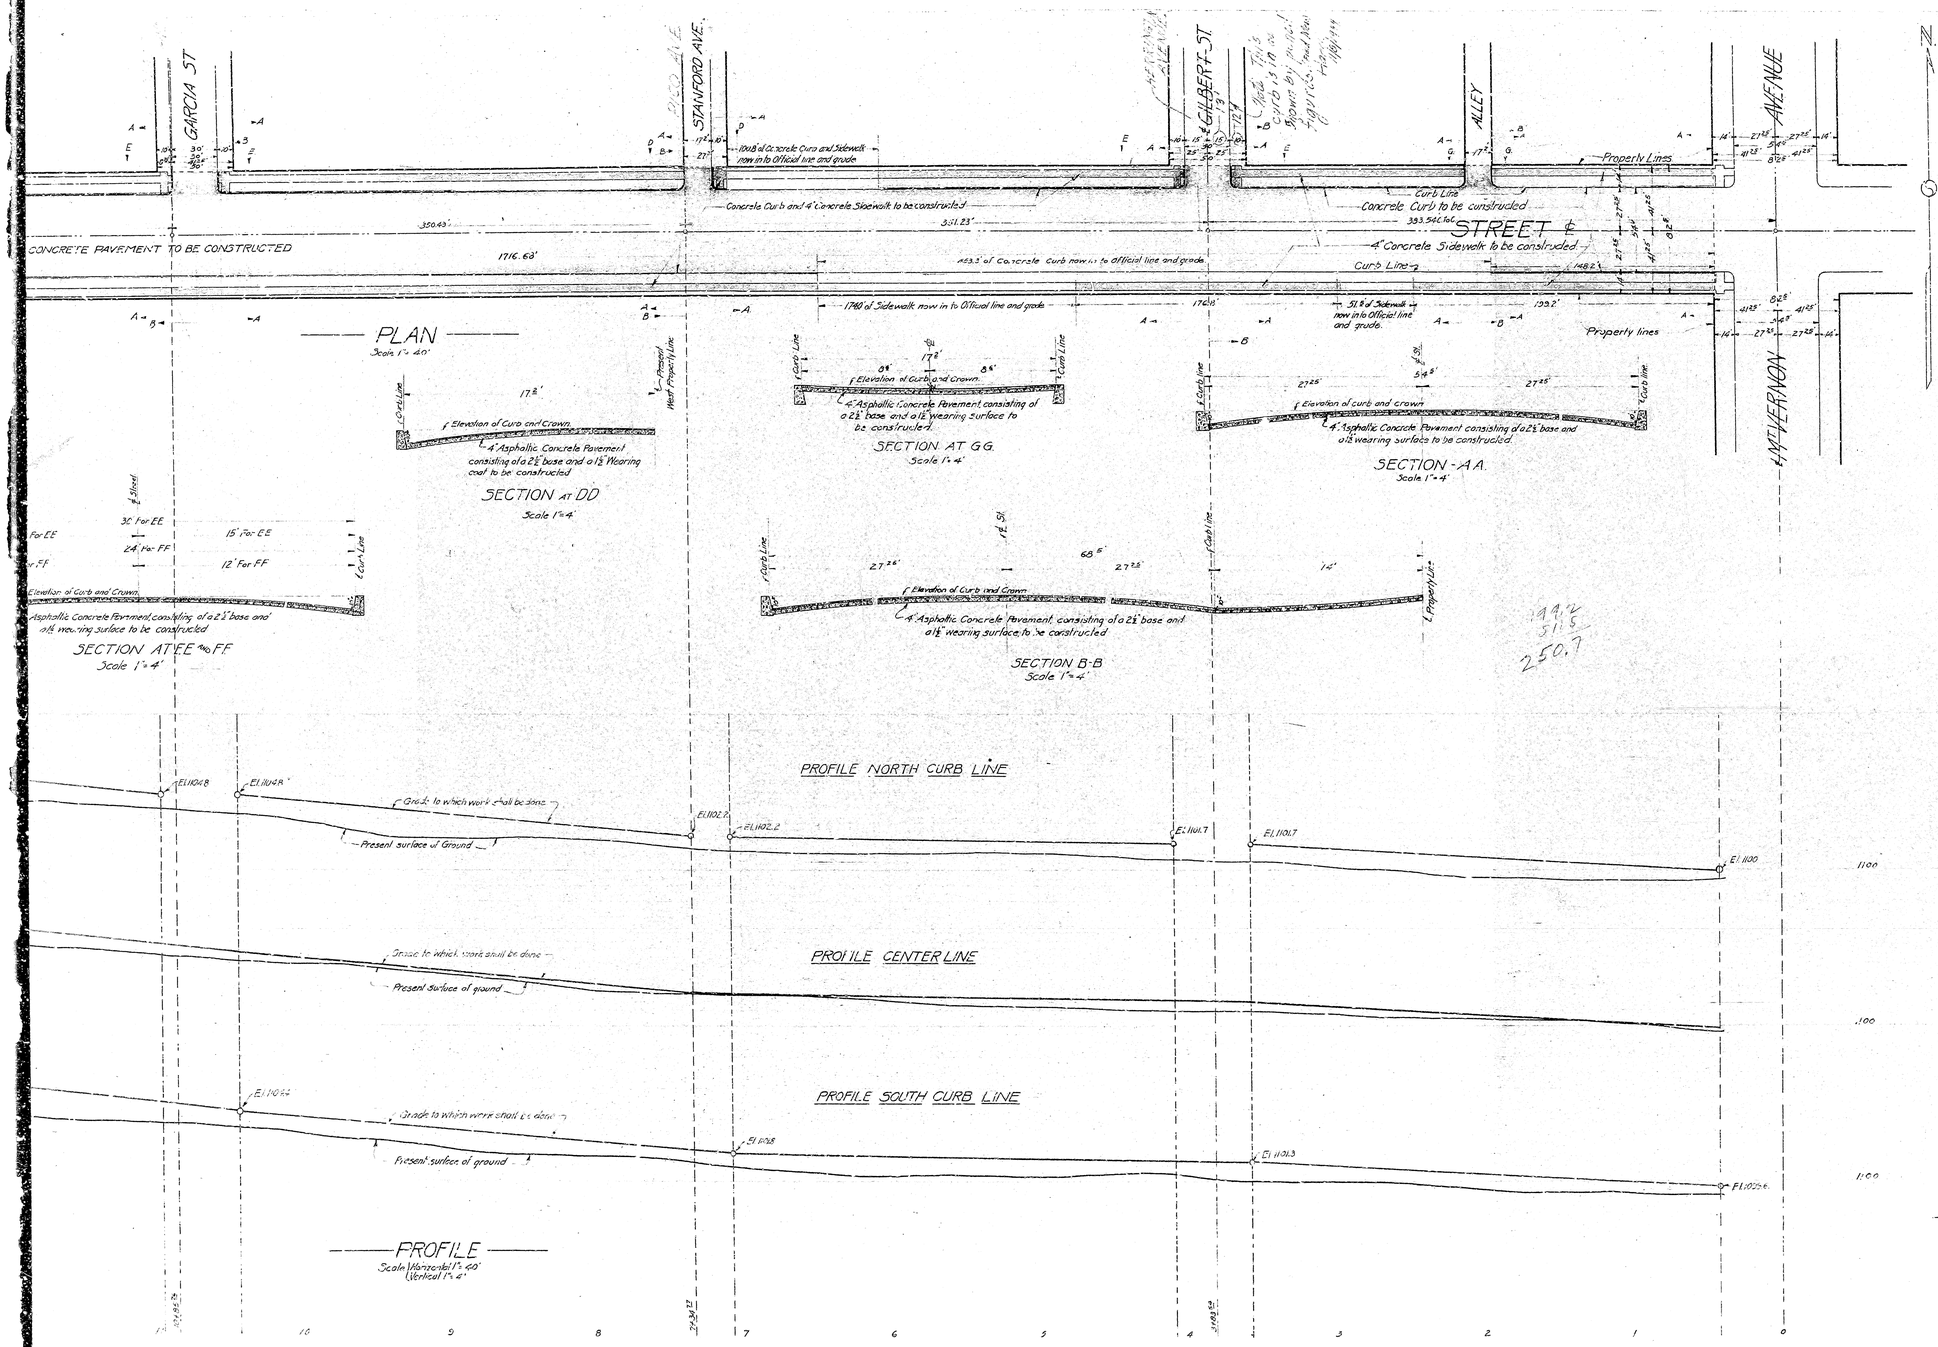Plan Adopted February 16, 1925

FILED
1925
City Engineer

194.2
51.8
250.7

## LEGEND

- " or in. means inch or inches
- ' or ft. means foot or feet
- El means elevation
- No means number
- ℄ means Center Line
- C. to C. means Center to Center
- St means Street
- Ave. means Avenue
- Concrete Sidewalk to be constructed shown thus in plan ▭ thus in section
- Asphaltic Concrete Pavement to be constructed shown thus in plan ▭ thus in section
- Concrete Curb to be constructed shown thus in plan ▬ thus in section

All elevations shown in Red figures are in feet and are above a plane which is 1045.28 feet below the City Bench Mark established by ordinance No 383 of the City of San Bernardino, California.

## PROFILE LEGEND
Present Surface of ground shown by Black Lines
Grade to which work shall be done shown by Red Lines