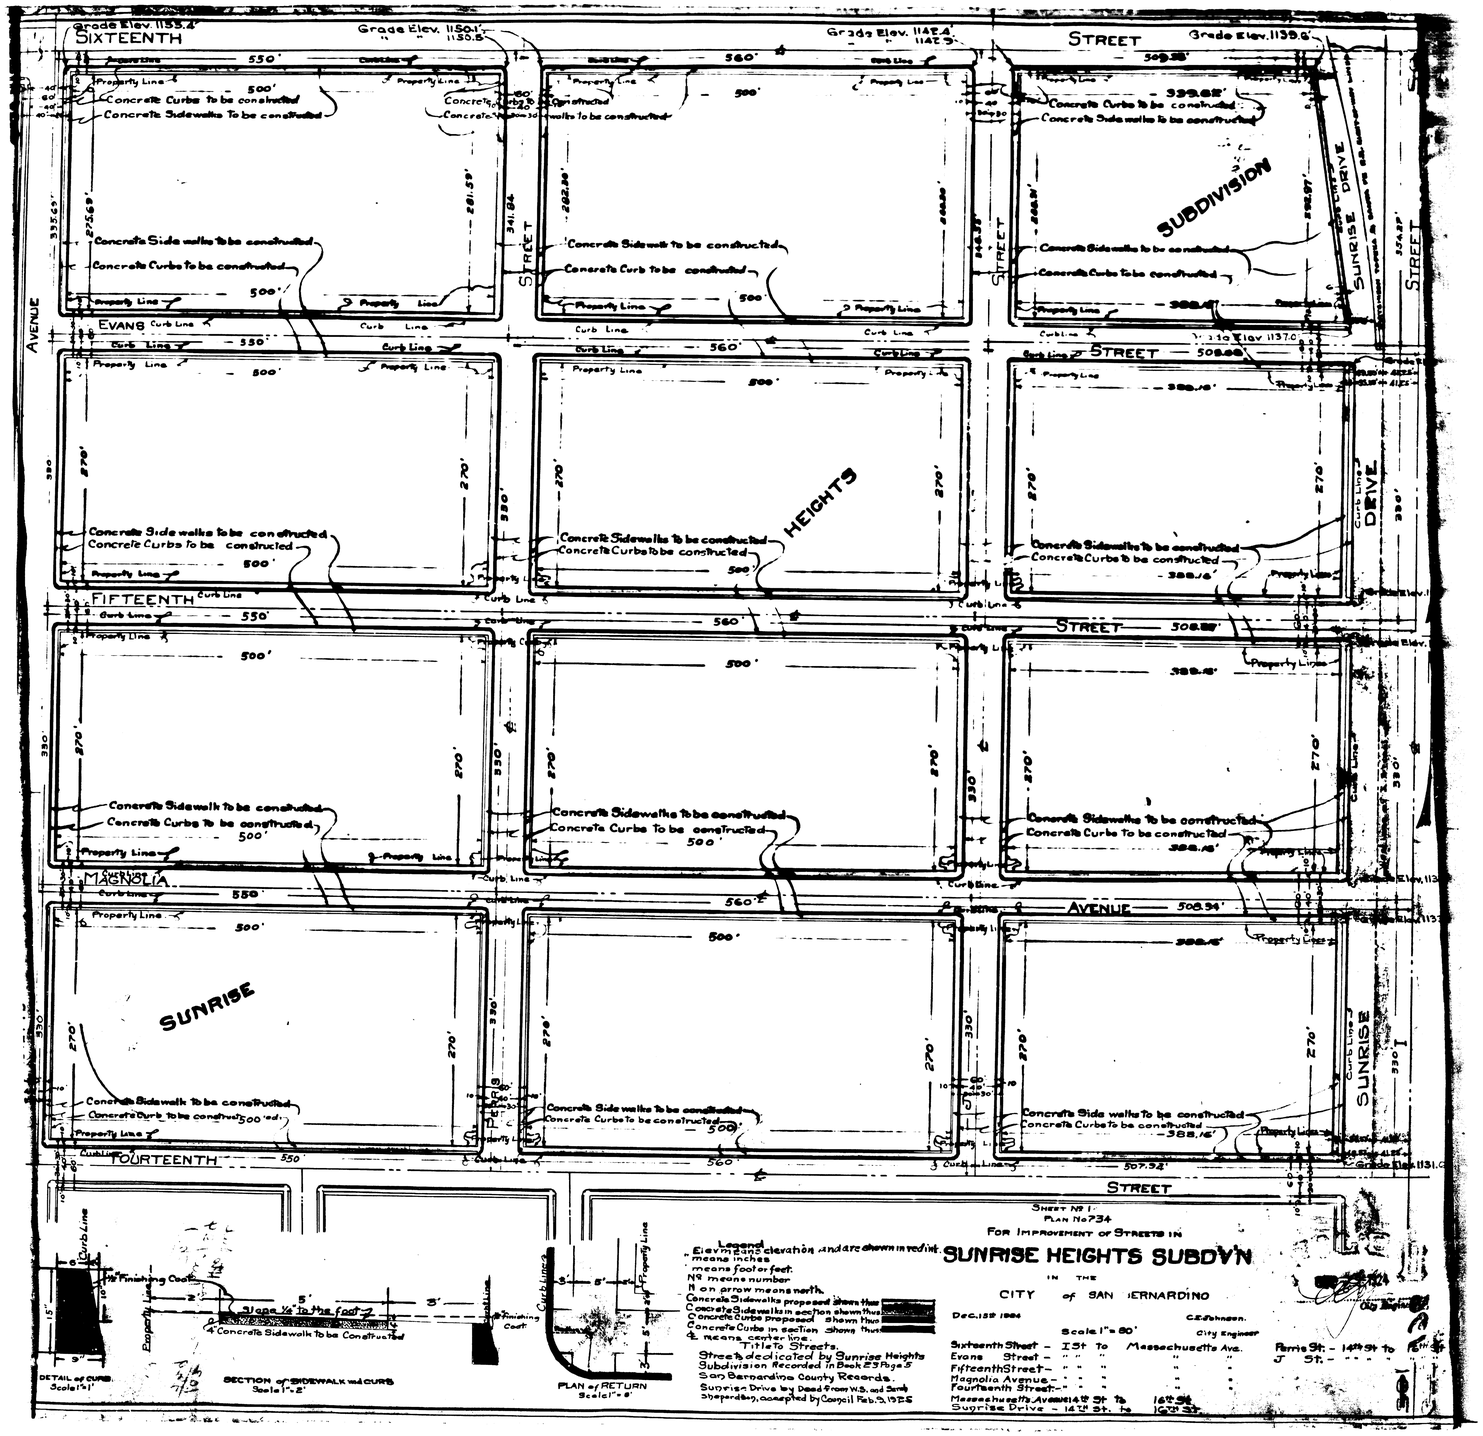
SIXTEENTH STREET
EVANS STREET
FIFTEENTH STREET
MAGNOLIA AVENUE
FOURTEENTH STREET
AVENUE
STREET
SUNRISE DRIVE
SUBDIVISION
HEIGHTS
SUNRISE
Concrete Curbs to be constructed
Concrete Sidewalks to be constructed
Property Line
Curb Line
Sheet No 1
Plan No 734
For Improvement of Streets in
SUNRISE HEIGHTS SUBDIV'N
in the
CITY of SAN BERNARDINO
Dec. 13th 1926
Scale 1" = 80'
C.E. Johnson
City Engineer
Legend
Elev means elevation and are shown in red ink.
" means inches
means foot or feet.
No means number
N on arrow means north.
Concrete Sidewalks proposed shown thus
Concrete Sidewalks in section shown thus
Concrete Curbs proposed shown thus
Concrete Curbs in section shown thus
℄ means center line.
Title to Streets.
Streets dedicated by Sunrise Heights Subdivision Recorded in Book 23 Page 5 San Bernardino County Records.
Sunrise Drive by Deed from W.S. and Sarah Shepardson, accepted by Council Feb. 3, 1925
Sixteenth Street - 1st to Massachusetts Ave.
Evans Street - " " " " "
Fifteenth Street - " " " " "
Magnolia Avenue - " " " " "
Fourteenth Street - " " " " "
Massachusetts Avenue 14th St. to 16th St.
Sunrise Drive - 14th St. to 16th St.
Parris St. - 14th St. to
J St. - " " "
Slope ½ to the foot
Concrete Sidewalk to be Constructed
Finishing Coat
DETAIL of CURB.
Scale 1" = 1'
SECTION of SIDEWALK and CURB
Scale 1" = 2'
PLAN of RETURN
Scale 1" = 8'

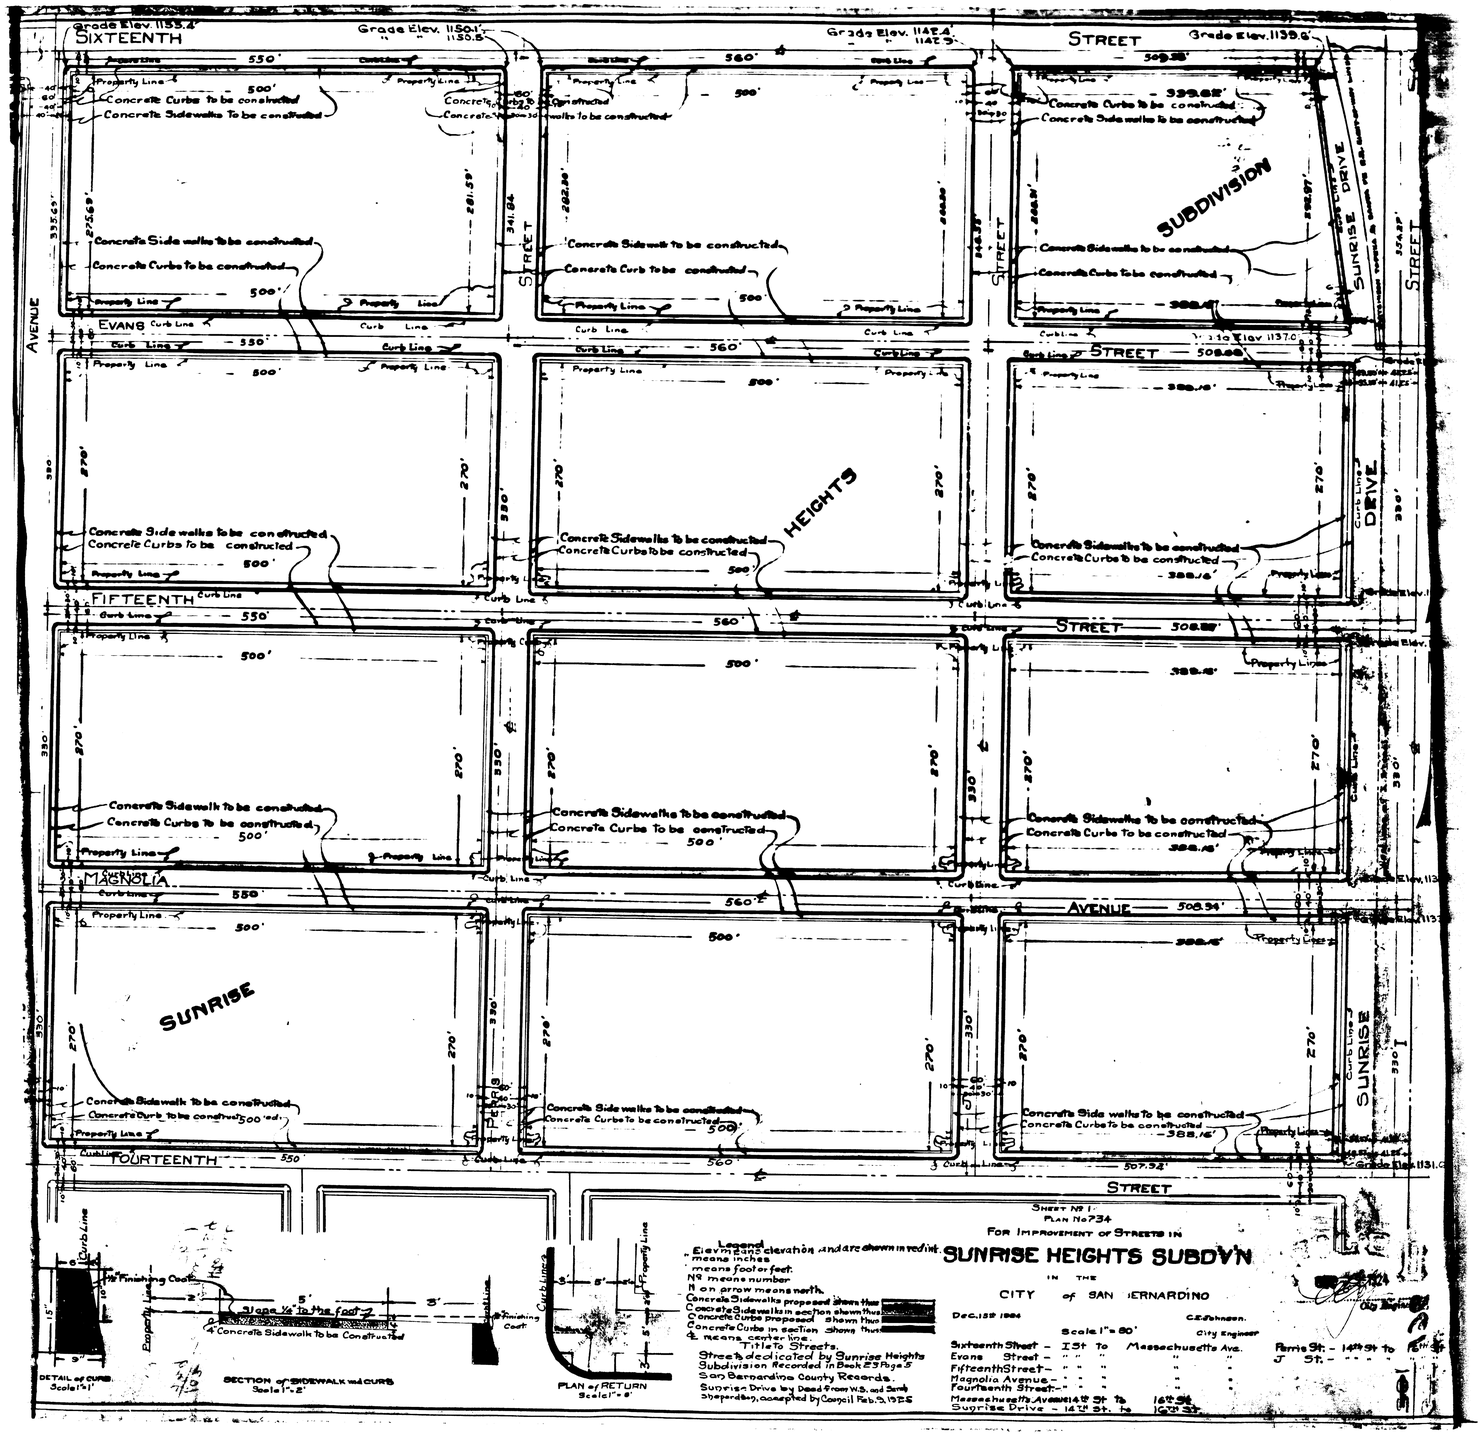
SIXTEENTH STREET
EVANS STREET
FIFTEENTH STREET
MAGNOLIA AVENUE
FOURTEENTH STREET
AVENUE
STREET
SUNRISE DRIVE
SUBDIVISION
HEIGHTS
SUNRISE
Concrete Curbs to be constructed
Concrete Sidewalks to be constructed
Property Line
Curb Line
Sheet No 1
Plan No 734
For Improvement of Streets in
SUNRISE HEIGHTS SUBDIV'N
in the
CITY of SAN BERNARDINO
Dec. 13th 1926
Scale 1" = 80'
C.E. Johnson
City Engineer
Legend
Elev means elevation and are shown in red ink.
" means inches
means foot or feet.
No means number
N on arrow means north.
Concrete Sidewalks proposed shown thus
Concrete Sidewalks in section shown thus
Concrete Curbs proposed shown thus
Concrete Curbs in section shown thus
℄ means center line.
Title to Streets.
Streets dedicated by Sunrise Heights Subdivision Recorded in Book 23 Page 5 San Bernardino County Records.
Sunrise Drive by Deed from W.S. and Sarah Shepardson, accepted by Council Feb. 3, 1925
Sixteenth Street - 1st to Massachusetts Ave.
Evans Street - " " " " "
Fifteenth Street - " " " " "
Magnolia Avenue - " " " " "
Fourteenth Street - " " " " "
Massachusetts Avenue 14th St. to 16th St.
Sunrise Drive - 14th St. to 16th St.
Parris St. - 14th St. to
J St. - " " "
Slope ½ to the foot
Concrete Sidewalk to be Constructed
Finishing Coat
DETAIL of CURB.
Scale 1" = 1'
SECTION of SIDEWALK and CURB
Scale 1" = 2'
PLAN of RETURN
Scale 1" = 8'