FORTY - SECOND ST. - SAN BERNARDINO

42nd City

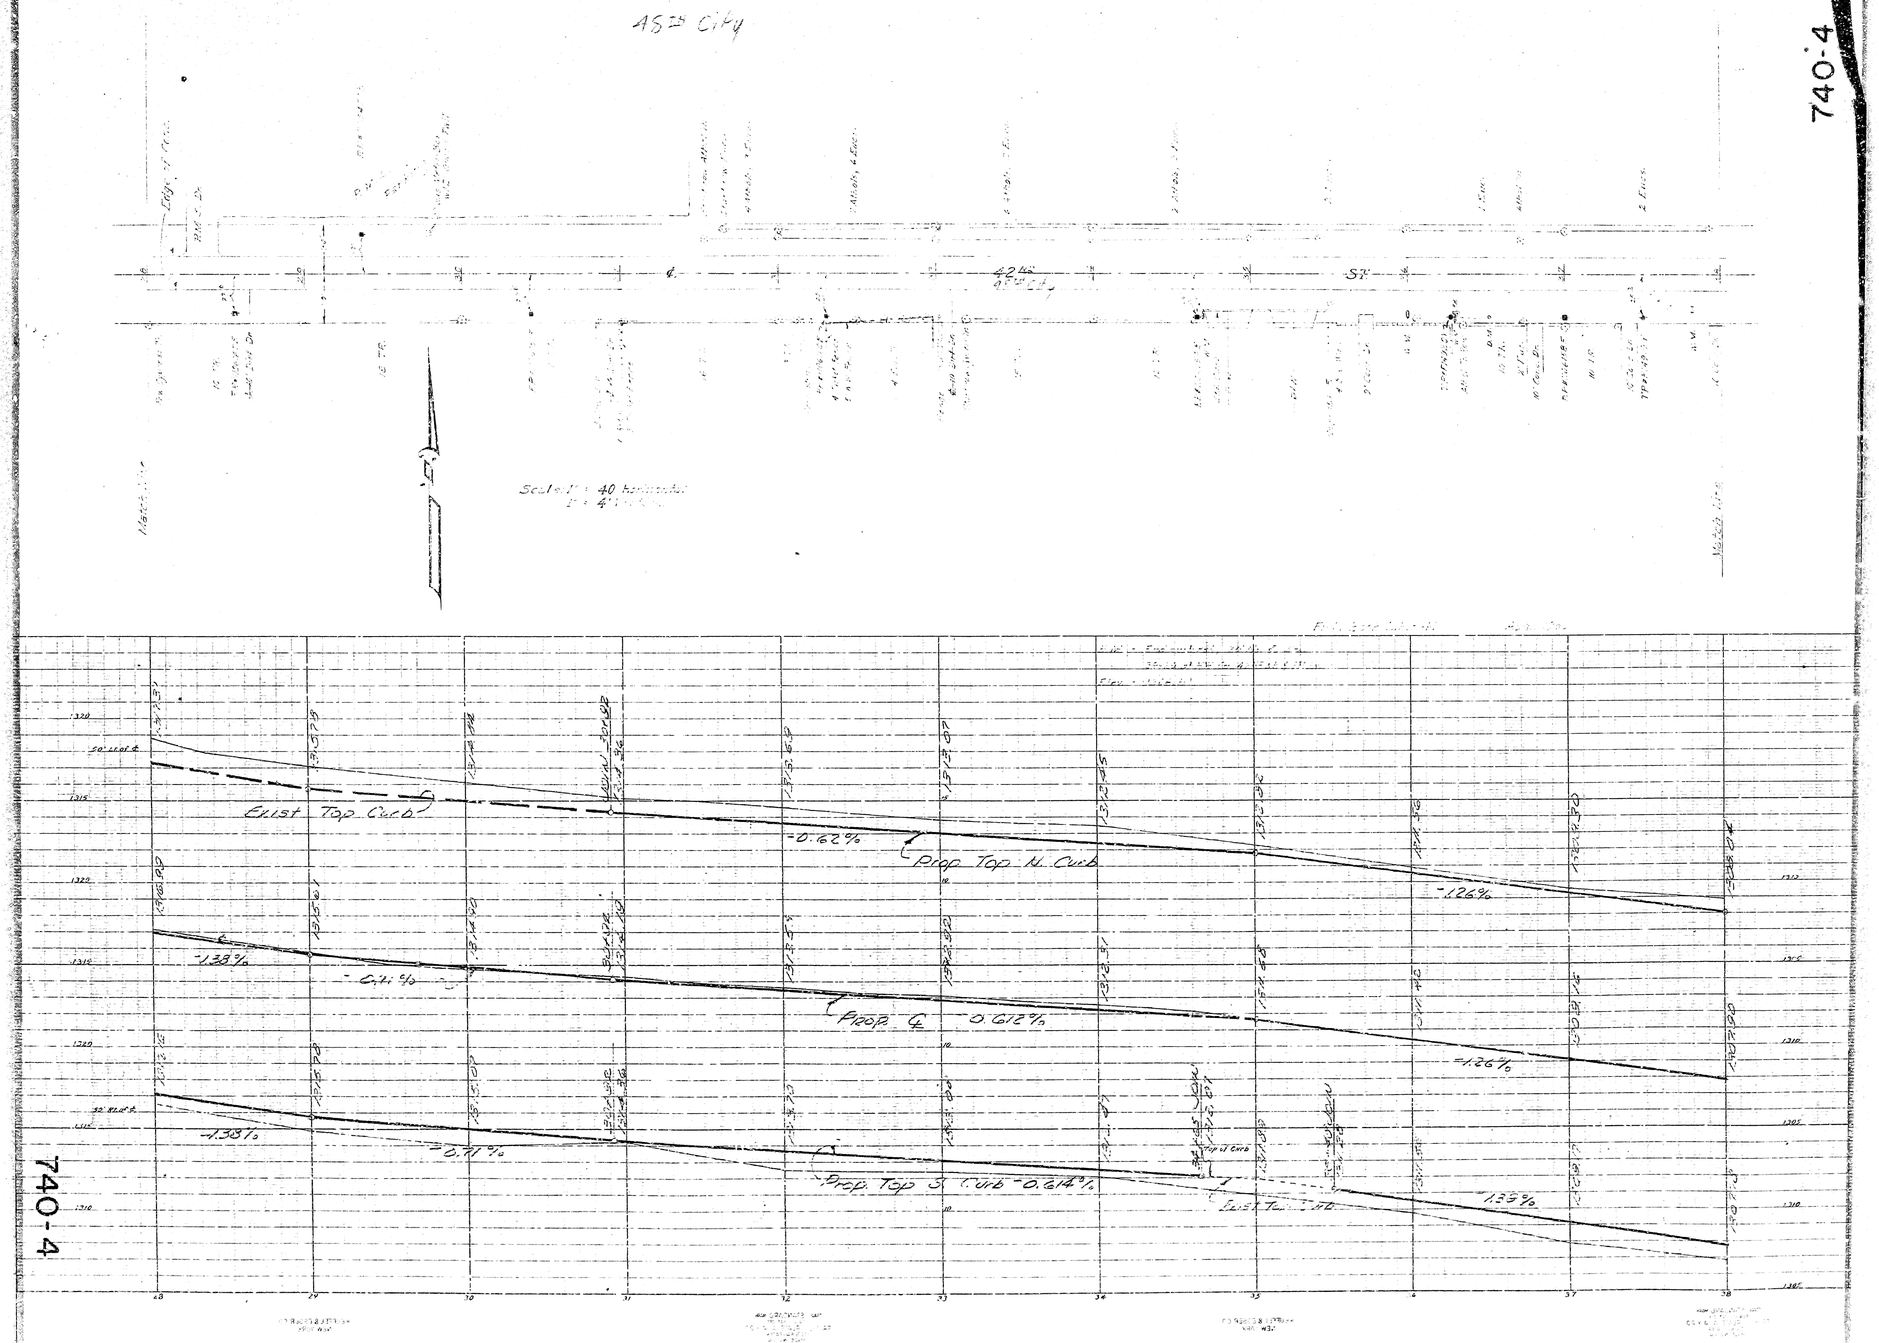

740-4

740-4