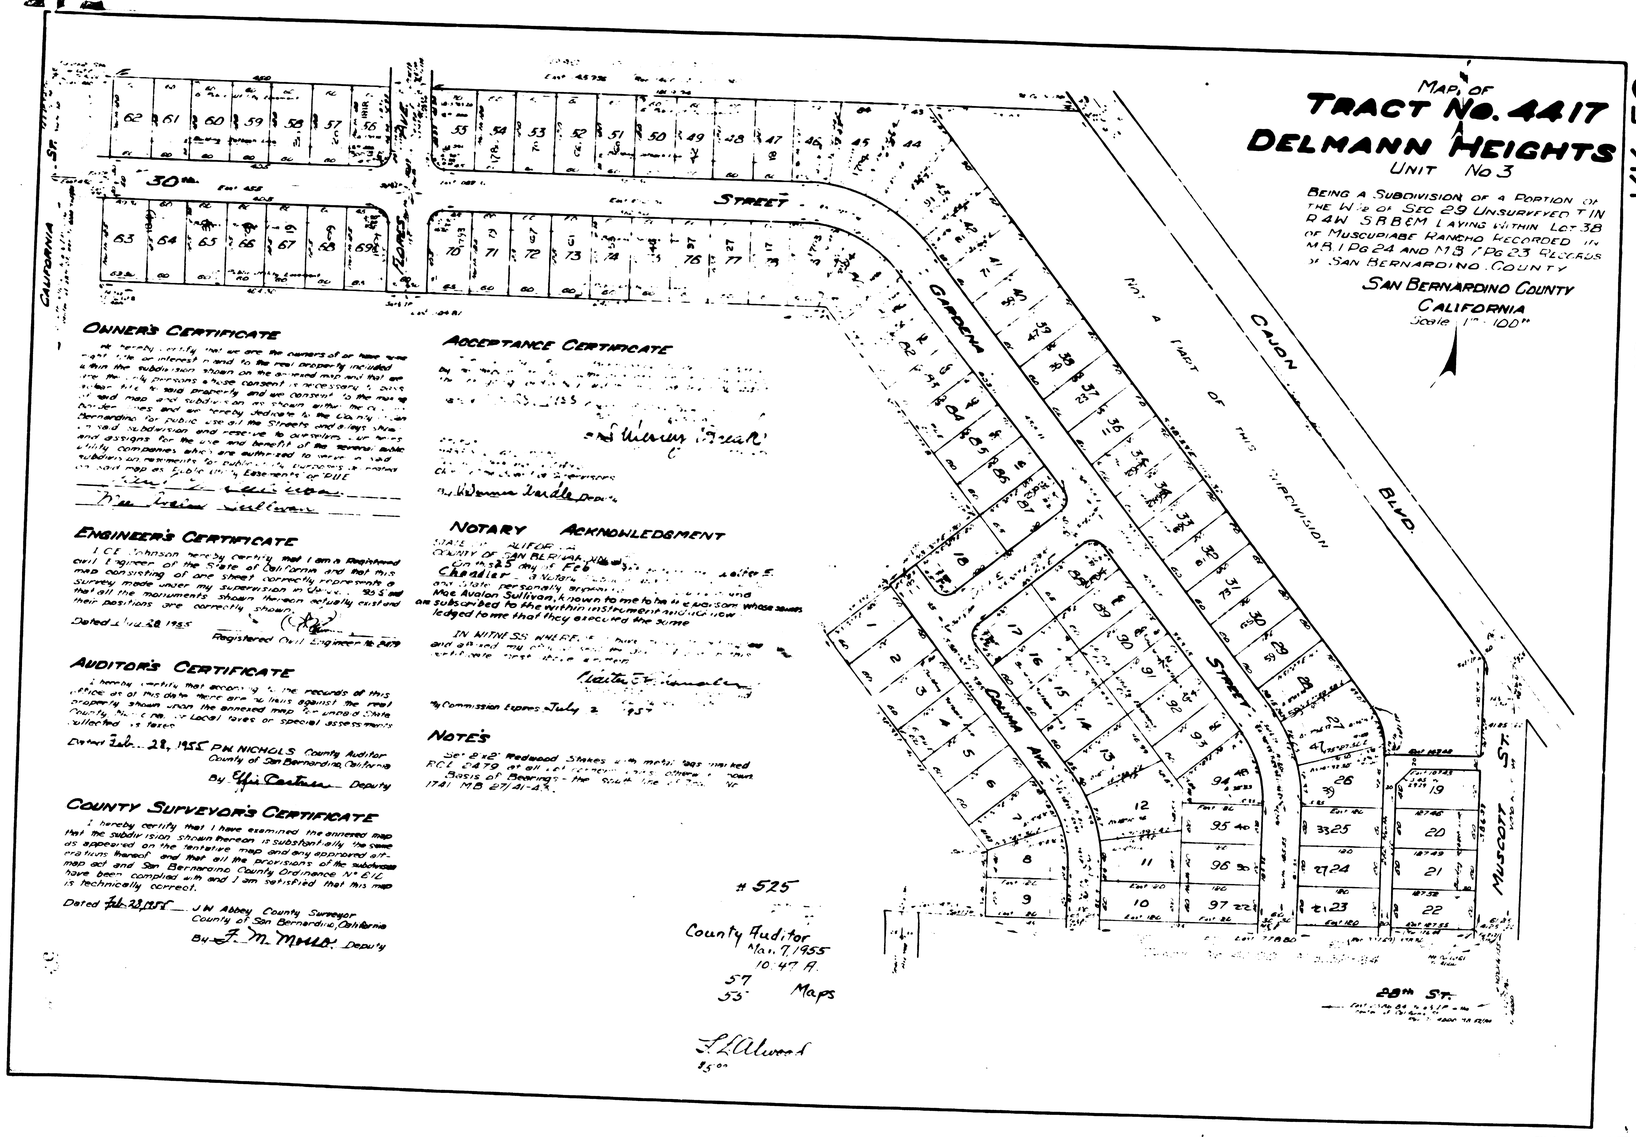
MAP OF
TRACT No. 4417
DELMANN HEIGHTS
UNIT No 3
BEING A SUBDIVISION OF A PORTION OF THE W½ OF SEC 29 UNSURVEYED T 1N R 4W S.B.B&M LAYING WITHIN LOT 38 OF MUSCUPIABE RANCHO RECORDED IN M.B. 1 PG 24 AND M.B. 7 PG 23 RECORDS OF SAN BERNARDINO COUNTY
SAN BERNARDINO COUNTY
CALIFORNIA
Scale 1" = 100'
NOT A PART OF THIS SUBDIVISION
CAJON BLVD.
GARDENA STREET
CALIMA AVE
MUSCOTT ST.
28th ST.
CALIFORNIA ST.
FLORES AVE
30th
OWNER'S CERTIFICATE
ACCEPTANCE CERTIFICATE
ENGINEER'S CERTIFICATE
NOTARY ACKNOWLEDGMENT
AUDITOR'S CERTIFICATE
NOTES
COUNTY SURVEYOR'S CERTIFICATE
525
County Auditor
Mar. 7 1955
10.47 A.
57
53 Maps
L L Ulwood
$5.00

KK-56

MB 57-55