749-4

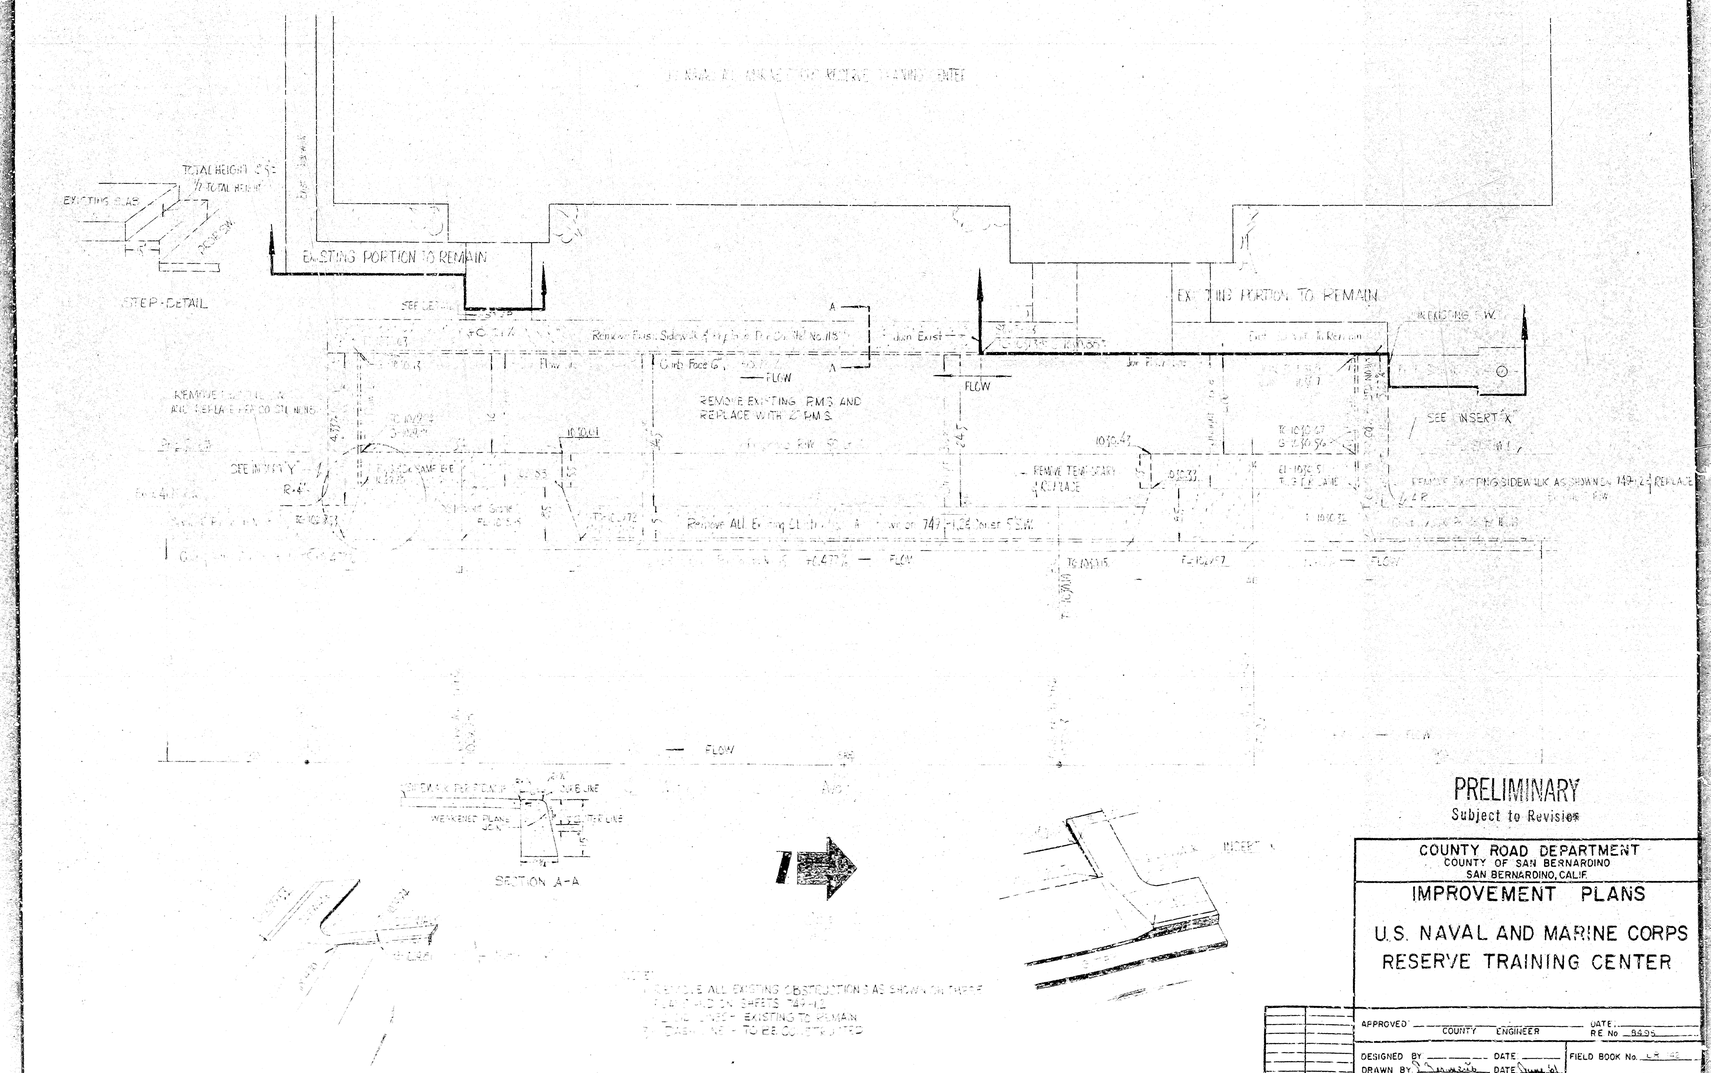

PRELIMINARY
Subject to Revision

COUNTY ROAD DEPARTMENT
COUNTY OF SAN BERNARDINO
SAN BERNARDINO, CALIF.

IMPROVEMENT PLANS

U.S. NAVAL AND MARINE CORPS
RESERVE TRAINING CENTER

		APPROVED _____ COUNTY ENGINEER	DATE _____ RE No. 9995
		DESIGNED BY _____ DATE _____	FIELD BOOK No. [illegible]
		DRAWN BY [illegible] DATE [illegible]	
DATE	REVISION	CHECKED BY _____ DATE _____	FILE No. 749-4

749-4

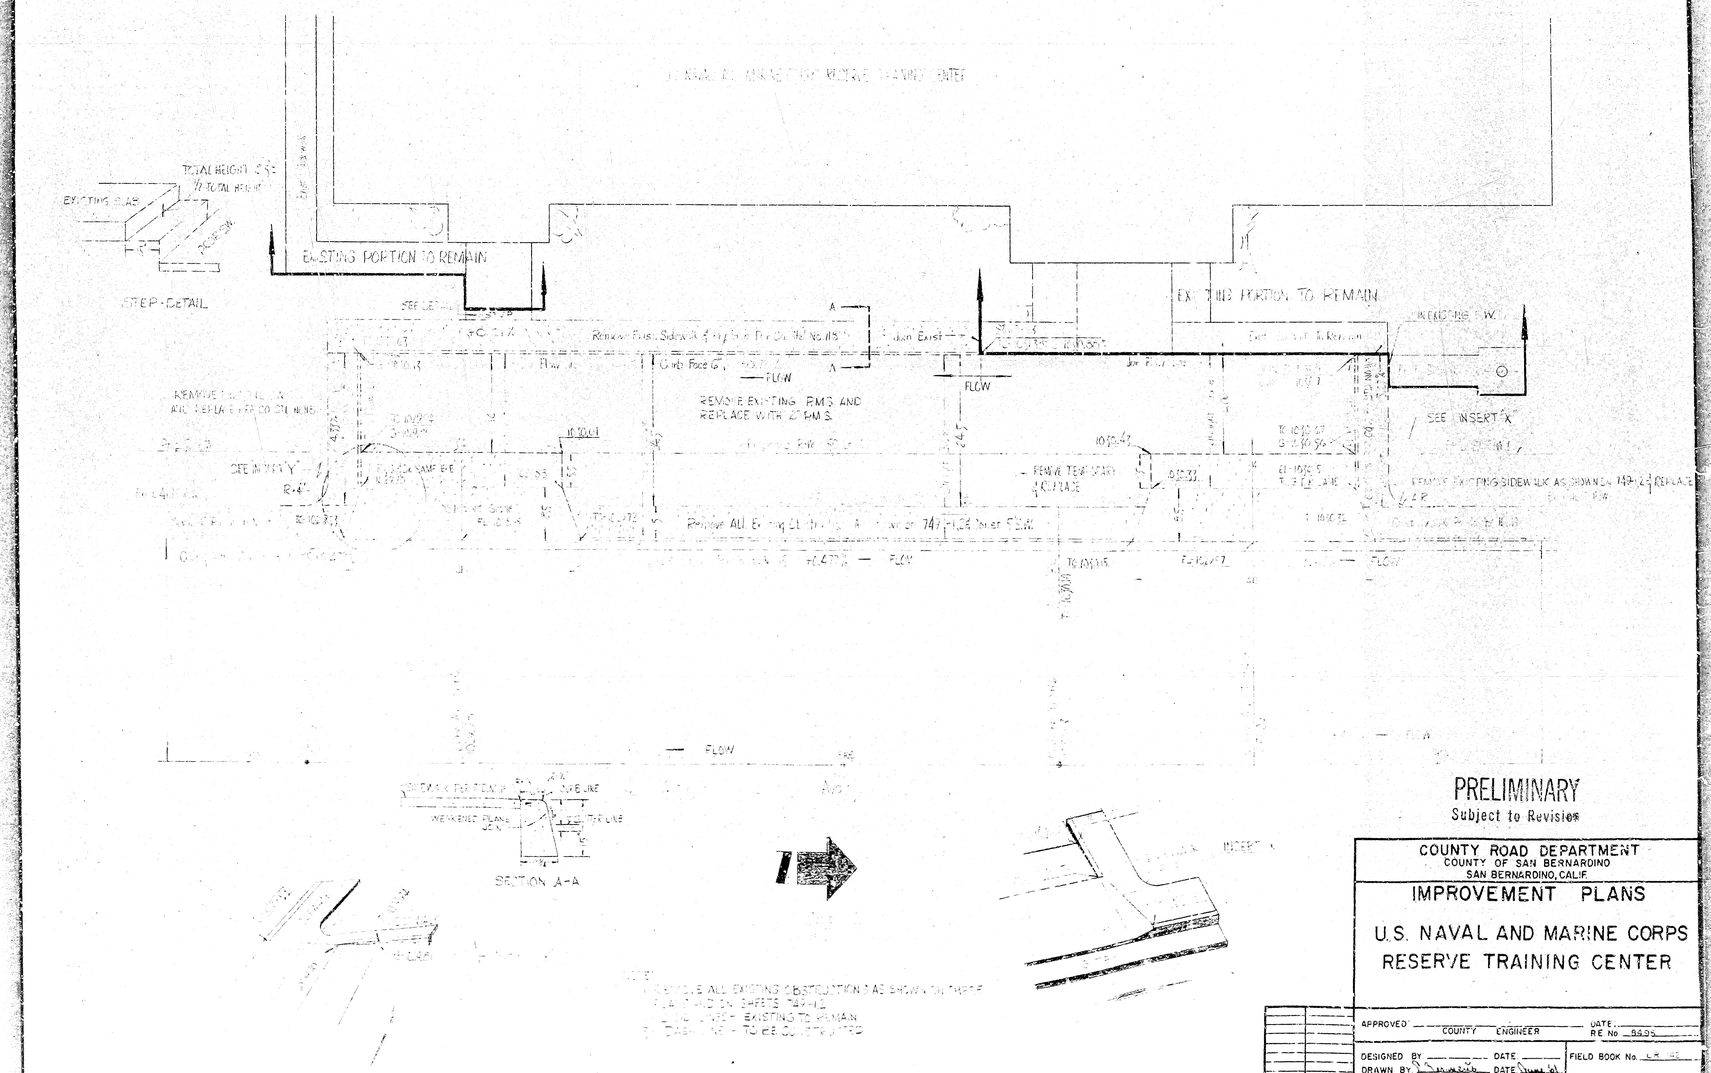

PRELIMINARY
Subject to Revision

COUNTY ROAD DEPARTMENT
COUNTY OF SAN BERNARDINO
SAN BERNARDINO, CALIF.

IMPROVEMENT PLANS

U.S. NAVAL AND MARINE CORPS
RESERVE TRAINING CENTER

		APPROVED _____ COUNTY ENGINEER	DATE _____ RE No. 9995
		DESIGNED BY _____ DATE _____	FIELD BOOK No. [illegible]
		DRAWN BY [illegible] DATE [illegible]	
DATE	REVISION	CHECKED BY _____ DATE _____	FILE No. 749-4