RECORD OF SURVEY

OF A PORTION OF LOT 6, BLOCK 43, RANCHO SAN BERNARDINO RECORDED IN MAP BOOK 7, PAGE 2, RECORDS OF SAN BERNARDINO COUNTY, STATE OF CALIFORNIA.

MASSARO & WELSH
CIVIL ENGINEERS, LAND SURVEYORS

APRIL 1988

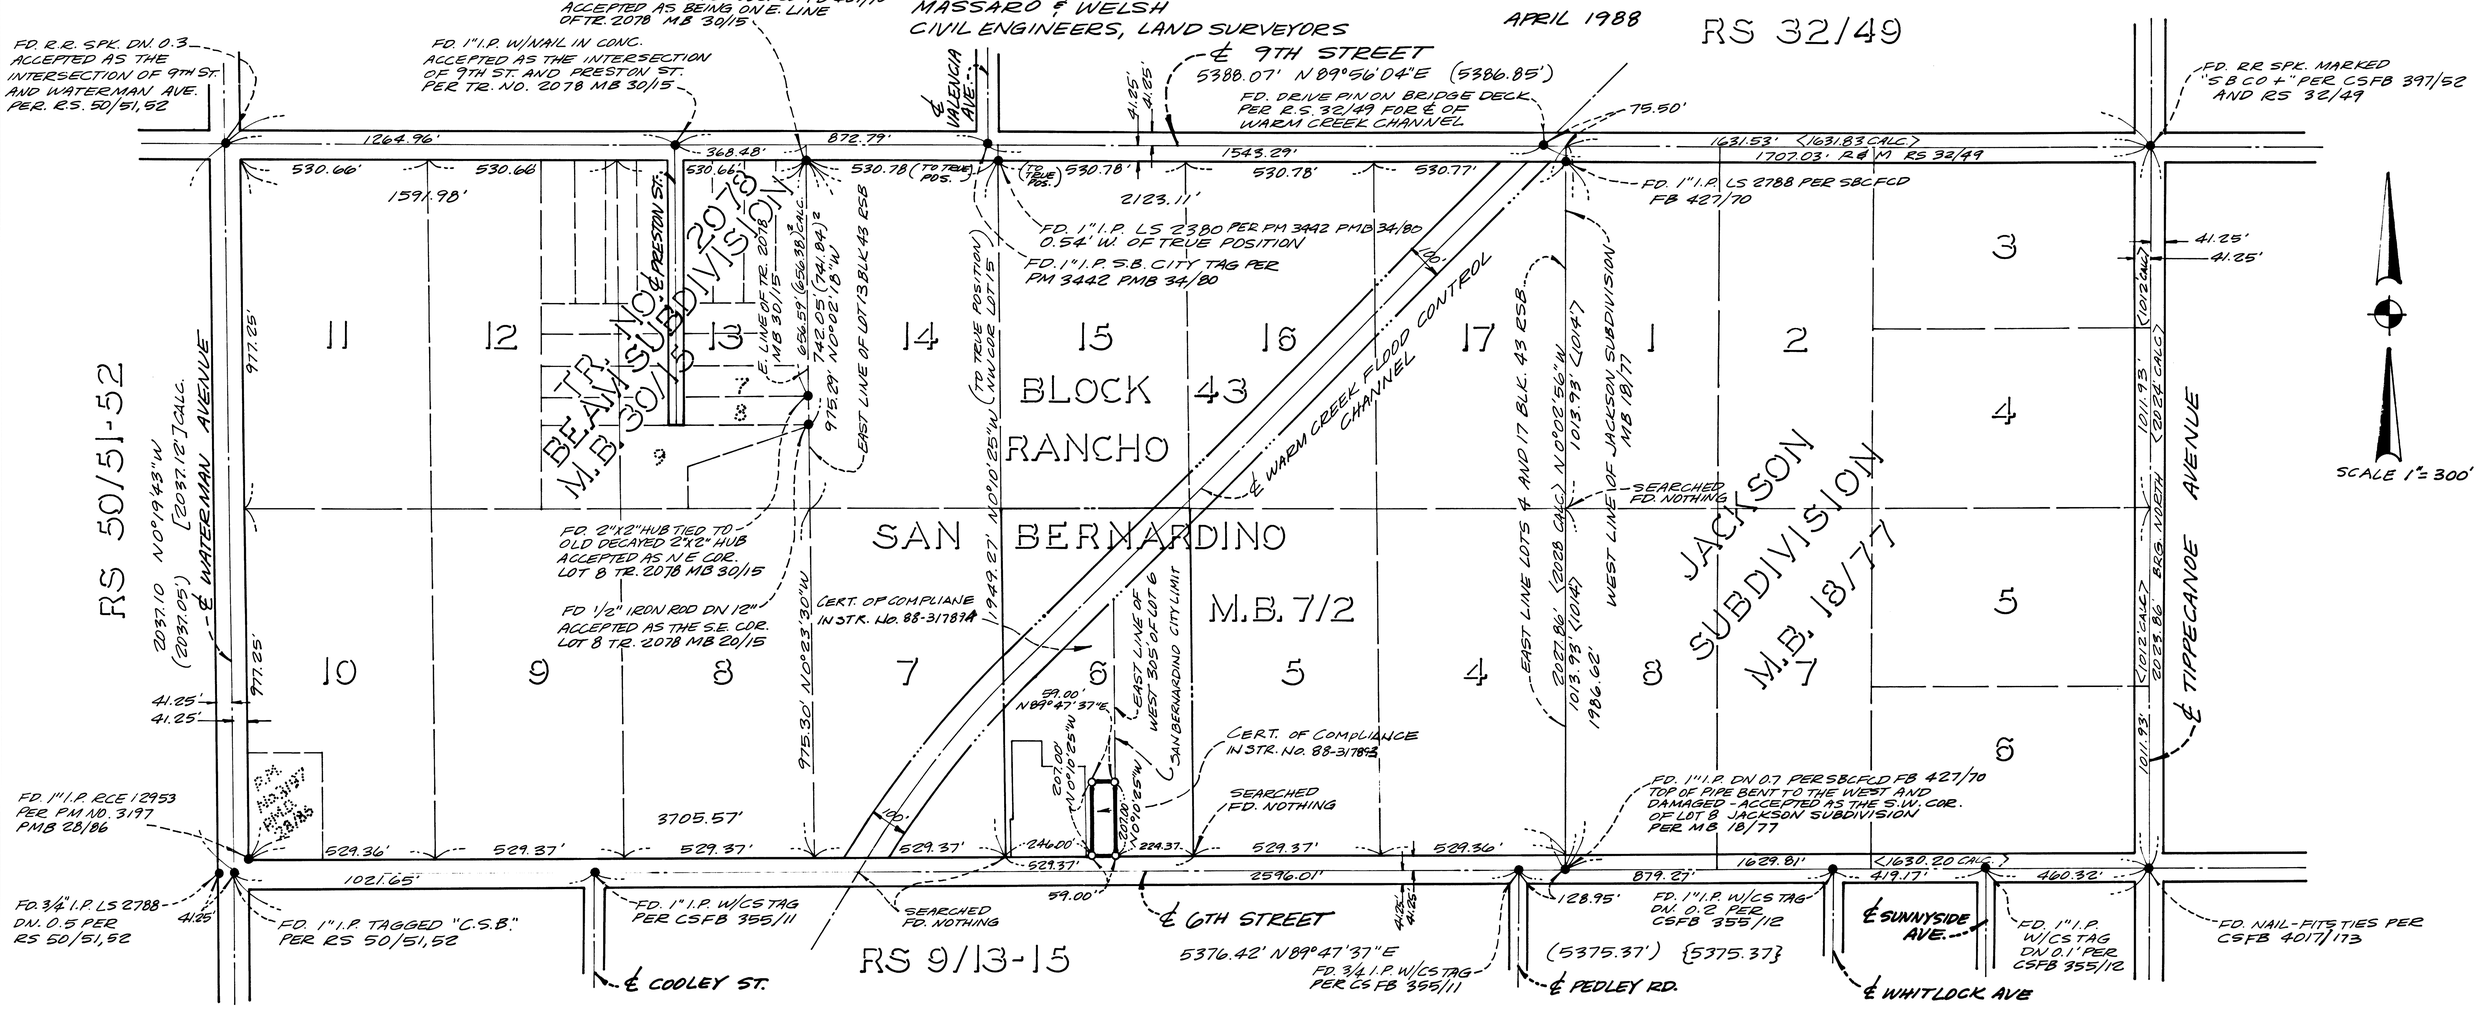

NOTES

1. BASIS OF BEARING: THE CENTERLINE OF TIPPECANOE AVENUE AS SHOWN ON JACKSON SUBDIVISION, MB 18/77 BEING "BEARING NORTH"
2. ( ) INDICATES INFORMATION, CALC'S, AND CONCENSUS OF THE SURVEY OF RSB & FILED IN THE OFFICE OF THE COUNTY SURVEYOR.
3. < > INDICATES RECORD DATA PER JACKSON SUBDIVISION MB 18/77
4. { } INDICATES RECORD DATA PER RS 9/13-15
5. [ ] INDICATES RECORD DATA PER RS 50/51-52
6. ( )² INDICATES RECORD DATA PER TRACT 2078 MB 30/15
7. CSFB INDICATES COUNTY SURVEYOR'S FIELD BOOK
8. • INDICATES MONUMENTS FOUND AS NOTED
9. ○ INDICATES SET 1" I.P. W/PLASTIC PLUG TAGGED RCE 22699
10. LOT LINE ADJUSTMENT FILE NO. E-85-0312

SURVEYOR'S STATEMENT

THIS MAP CORRECTLY REPRESENTS A SURVEY MADE BY ME OR UNDER MY DIRECTION IN CONFORMANCE WITH THE REQUIREMENTS OF THE LAND SURVEYOR'S ACT AT THE REQUEST OF WILLIAM E. MASSEY ON JANUARY 1988.

DATE SEPTEMBER 6, 1988

Richard O. Massaro
RICHARD O. MASSARO
RCE 22699
EXPIRES 12/31/89

EXPIRES 12/31/89

COUNTY SURVEYOR'S STATEMENT

THIS MAP HAS BEEN EXAMINED IN ACCORDANCE WITH SECTION 8766 OF THE LAND SURVEYOR'S ACT THIS 29TH DAY OF SEPTEMBER, 1988.

CLAUDE D. TOMLINSON
COUNTY SURVEYOR
COUNTY OF SAN BERNARDINO

BY J. D. Whitsell
LS 4006 DEPUTY

6-30-92

88-331204
FILED REQUEST OF
WILLIAM E MASSEY
ON Oct 3, 1988
AT 10:38 AM IN
BOOK 75 PAGE 66
OF Record of Survey
SAN BERNARDINO COUNTY RECORDER
FEE $6.00

75