SHEET No 4

PART No 2

PLAN No 751

FOR THE IMPROVEMENT OF SAN BERNARDINO STREET
FROM NINETEENTH STREET TO TWENTY FIRST STREET
CITY OF SAN BERNARDINO, CALIFORNIA

August, 1925 — Scale 1" = 40' — C.E. Johnson, City Engineer

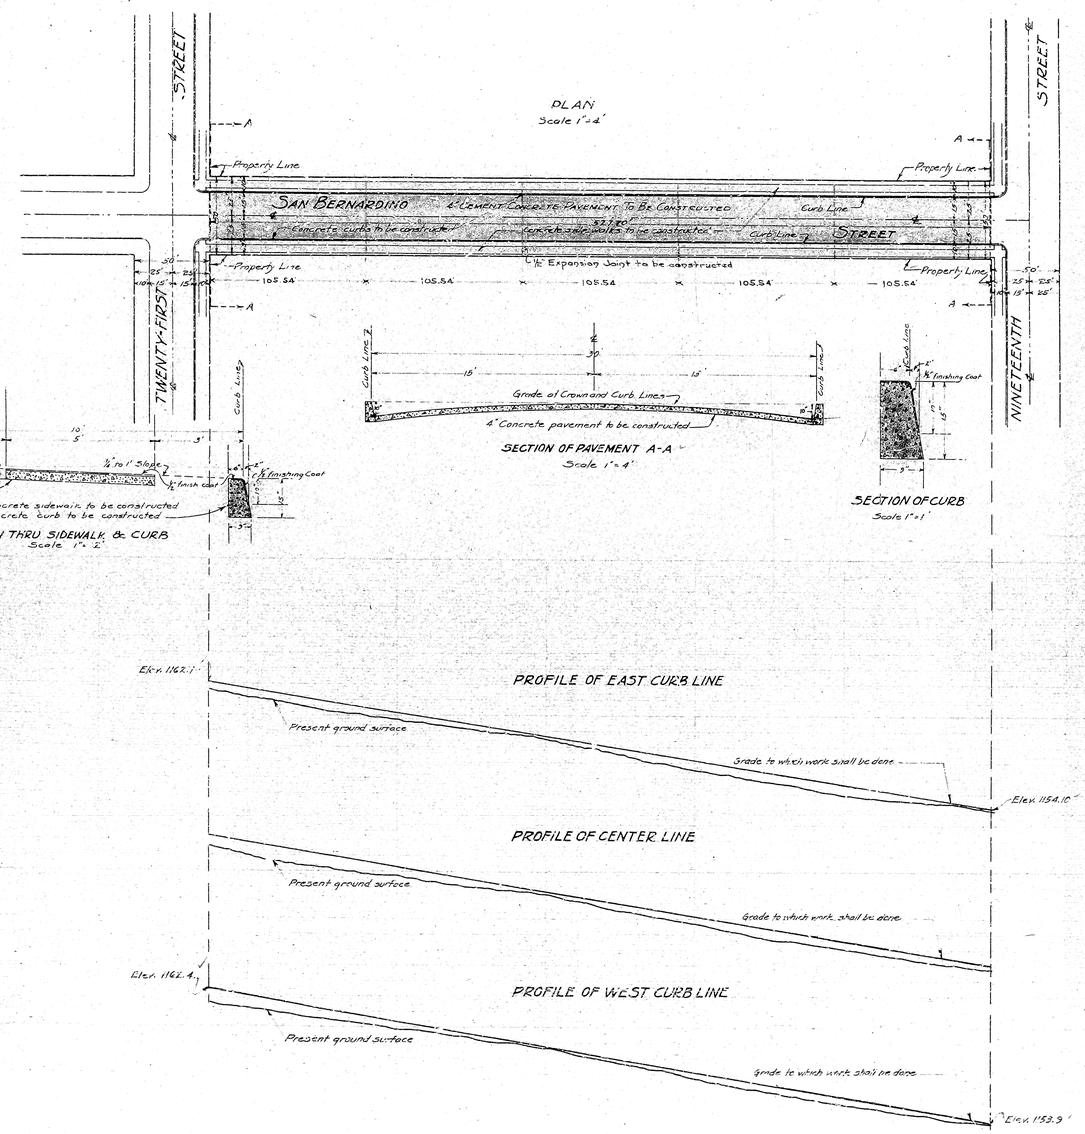

LEGEND

"or in means inch or inches.
'or ft means foot or feet.
Elev. means elevation.
No means number.
A Cement Concrete Pavement to be constructed shown thus
and in section thus
Concrete sidewalks to be constructed shown thus in section
Concrete curbs to be constructed shown thus in section
"E" Expansion Joint to be constructed shown thus

TITLE

Title to San Bernardino Street is by dedication of Frank C. Platt's Highland Avenue Tract No 3 recorded in Book 28, Page 98, Records of San Bernardino County.

Grade of San Bernardino St. established 3/3/25 Ordinance No 1170.

NOTE: All elevations shown in redink are in feet and are above a plane which is 1043.28' below the City Bench Mark as established by Ordinance No 383 City of San Bernardino, Calif.

Plan adopted August 17, 1925

PROFILE LEGEND

Black lines show approximate surface of ground at present.
Red lines indicate grade to which work shall be done.
Scale { Horizontal 1" = 40' / Vertical 1" = 4'

SHEET No 4

PART No 2

PLAN No 751

FOR THE IMPROVEMENT OF SAN BERNARDINO STREET
FROM NINETEENTH STREET TO TWENTY FIRST STREET
CITY OF SAN BERNARDINO, CALIFORNIA

August, 1925 — Scale 1" = 40' — C.E. Johnson, City Engineer

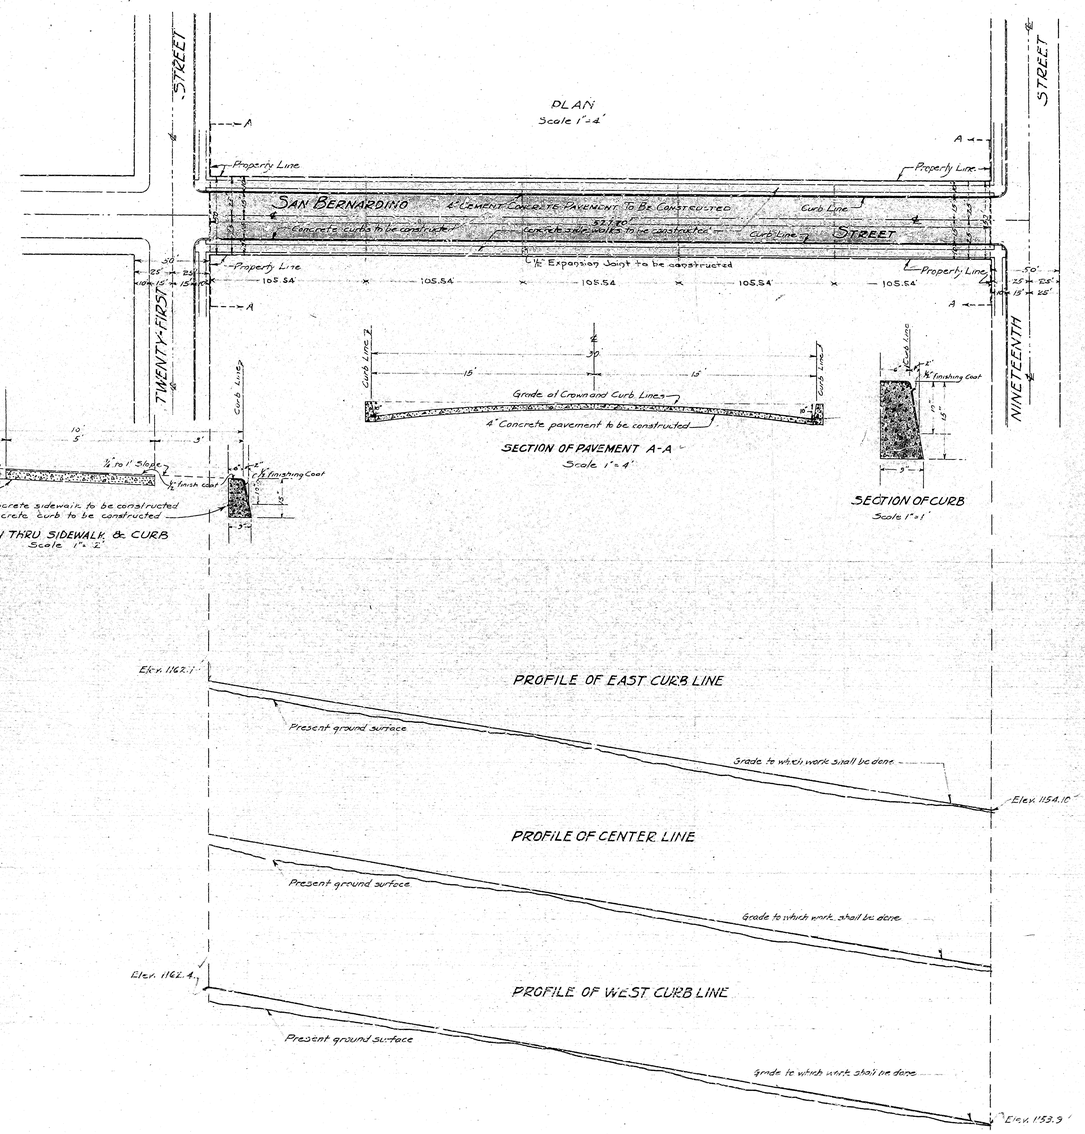

LEGEND

"or in means inch or inches.
'or ft means foot or feet.
Elev. means elevation.
No means number.
A Cement Concrete Pavement to be constructed shown thus
and in section thus
Concrete sidewalks to be constructed shown thus in section
Concrete curbs to be constructed shown thus in section
"E" Expansion Joint to be constructed shown thus

TITLE

Title to San Bernardino Street is by dedication of Frank C. Platt's Highland Avenue Tract No 3 recorded in Book 28, Page 98, Records of San Bernardino County.

Grade of San Bernardino St. established 3/3/25 Ordinance No 1170.

NOTE: All elevations shown in redink are in feet and are above a plane which is 1043.28' below the City Bench Mark as established by Ordinance No 383 City of San Bernardino, Calif.

Plan adopted August 17, 1925

PROFILE LEGEND

Black lines show approximate surface of ground at present.
Red lines indicate grade to which work shall be done.
Scale { Horizontal 1" = 40' / Vertical 1" = 4'