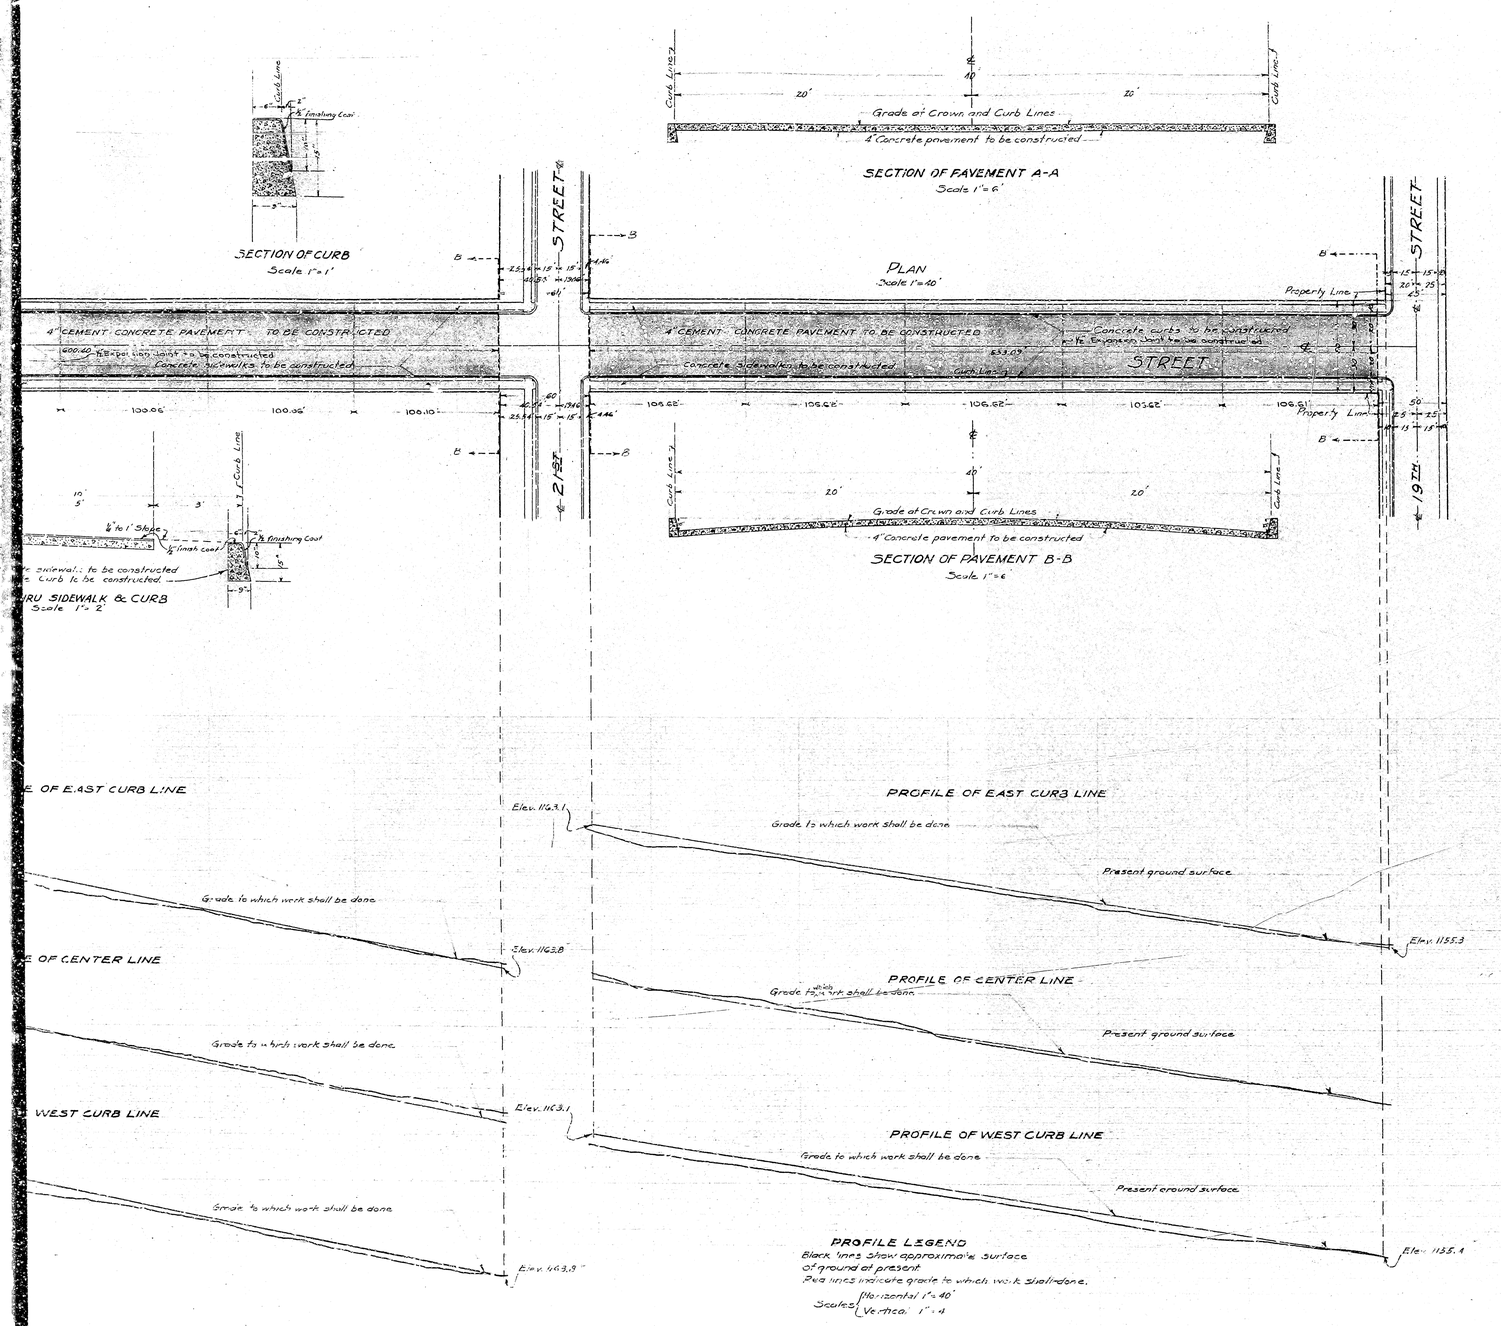


SHEET NO. 1

PART Nº 2

OF

# PLAN Nº 751

## FOR THE IMPROVEMENT OF WALL STREET

FROM NINETEENTH STREET TO HIGHLAND AVENUE

## BELLE STREET

FROM NINETEENTH STREET TO HIGHLAND AVENUE

## SAN BERNARDINO STREET AND PLATT STREET

FROM NINETEENTH STREET TO TWENTY FIRST STREET

## TWENTY FIRST STREET

FROM MOUNTAIN VIEW AVENUE TO WATERMAN AVENUE.

AUGUST 1925

C.E. JOHNSON
CITY ENGINEER

**NOTE:** All elevations shown in red are in feet and are above a plane which is 1045.28' below the City Bench Mark as established by Ordinance 383 City of San Bernardino, Calif.

### LEGEND

Ave. means avenue
ST. means street
" or in means inch or inches
' or ft means ft. or feet
Elev. means elevation
℄ means center line
Nº means number
4" Concrete pavement to be constructed shown thus
" " " " " in section thus
Concrete walk to be constructed shown thus
" " " " " in section thus
Concrete curb to be constructed shown thus
" " " " " in section thus
½" Expansion Joint to be constructed shown thus

### TITLE TO STREET

Wall Street acquired by Deed Nº 59 as of Book 822 page 289 records of San Bernardino County and by dedication of Feard Subdivision recorded in Book 20 Page 4
Width of Sidewalks on 21st Street established 7/13/23 Ordinance Nº 1241
Grade of Wall Street established 3/4/25 Ordinance Nº 1166

Plan adopted August 17, 1925




SHEET NO. 1

PART Nº 2

OF

# PLAN Nº 751
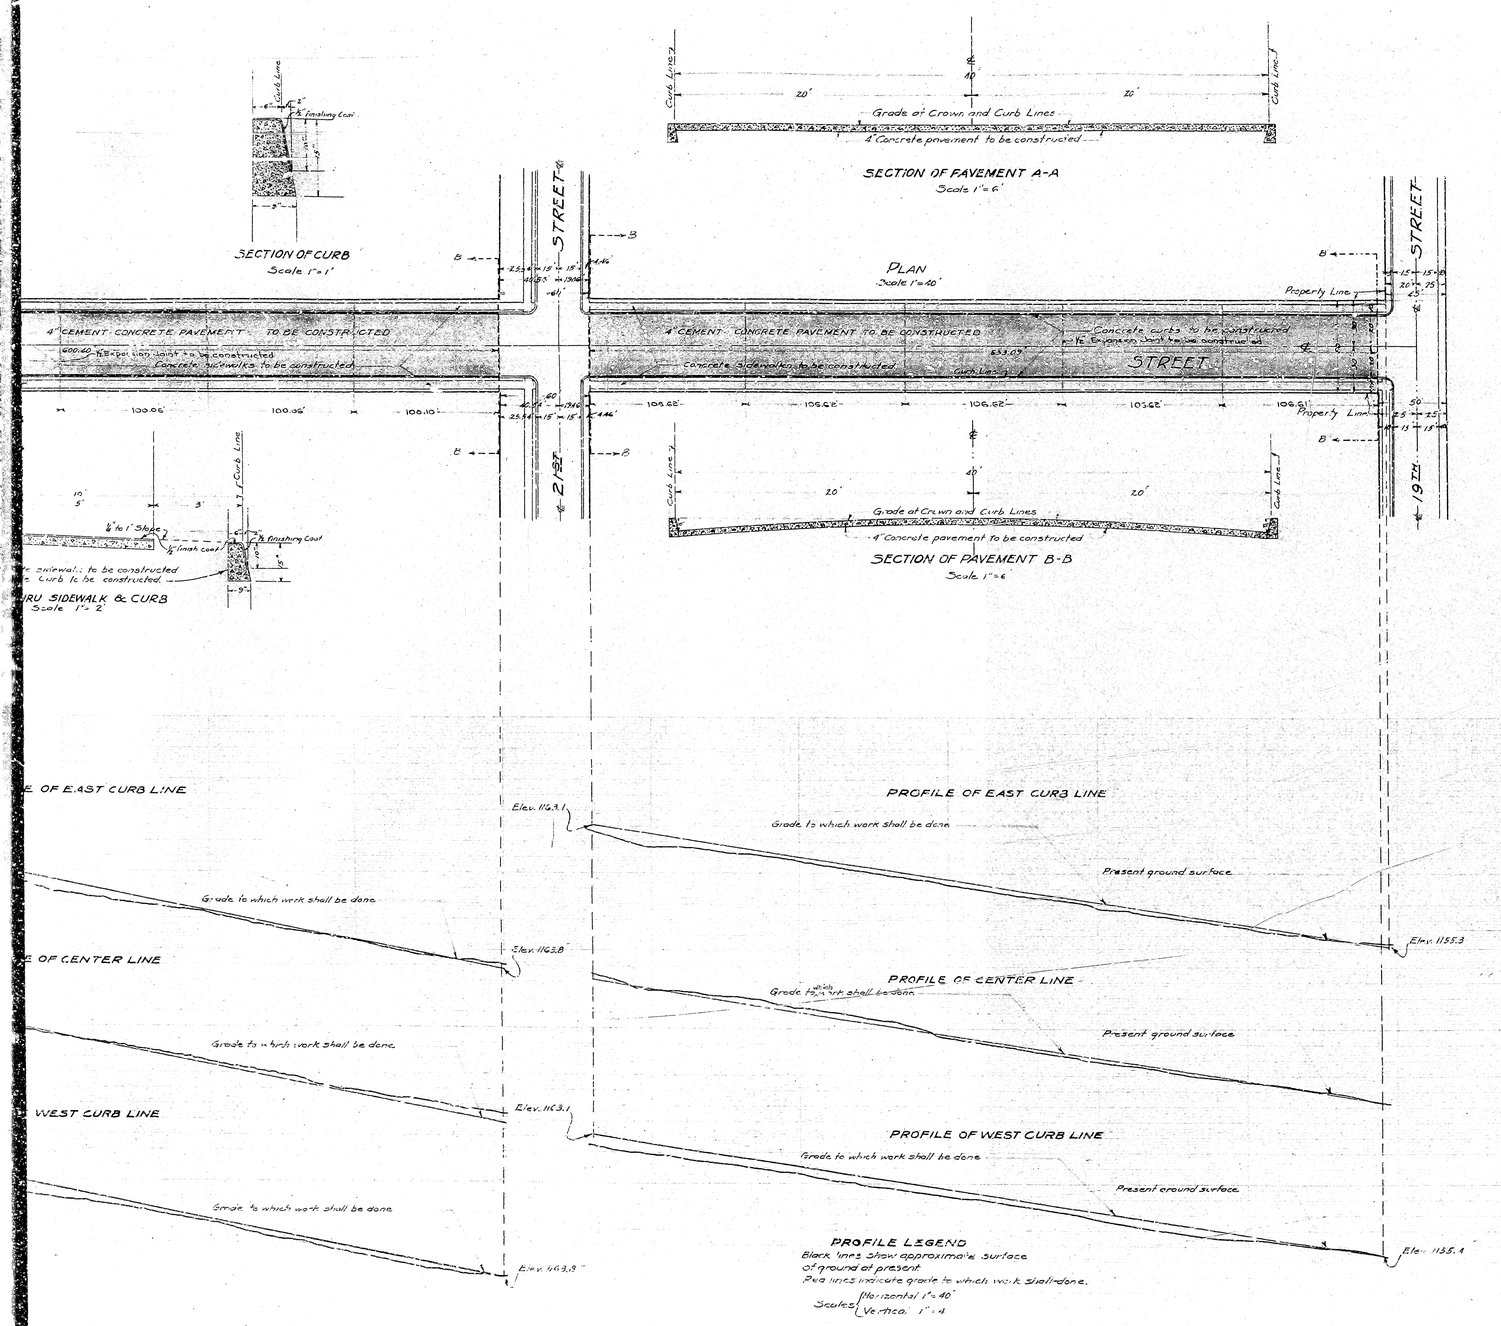
## FOR THE IMPROVEMENT OF WALL STREET

FROM NINETEENTH STREET TO HIGHLAND AVENUE

## BELLE STREET

FROM NINETEENTH STREET TO HIGHLAND AVENUE

## SAN BERNARDINO STREET AND PLATT STREET

FROM NINETEENTH STREET TO TWENTY FIRST STREET

## TWENTY FIRST STREET

FROM MOUNTAIN VIEW AVENUE TO WATERMAN AVENUE.

AUGUST 1925

C.E. JOHNSON
CITY ENGINEER

**NOTE:** All elevations shown in red are in feet and are above a plane which is 1045.28' below the City Bench Mark as established by Ordinance 383 City of San Bernardino, Calif.

### LEGEND

Ave. means avenue
ST. means street
" or in means inch or inches
' or ft means ft. or feet
Elev. means elevation
℄ means center line
Nº means number
4" Concrete pavement to be constructed shown thus
" " " " " in section thus
Concrete walk to be constructed shown thus
" " " " " in section thus
Concrete curb to be constructed shown thus
" " " " " in section thus
½" Expansion Joint to be constructed shown thus

### TITLE TO STREET

Wall Street acquired by Deed Nº 59 as of Book 822 page 289 records of San Bernardino County and by dedication of Feard Subdivision recorded in Book 20 Page 4
Width of Sidewalks on 21st Street established 7/13/23 Ordinance Nº 1241
Grade of Wall Street established 3/4/25 Ordinance Nº 1166

Plan adopted August 17, 1925