TRACT No. 7754

BEING A SUBDIVISION OF A PORTION OF LOTS 7 AND 10, BLOCK 75, RANCHO SAN BERNARDINO AS PER PLAT RECORDED IN BOOK 7 OF MAPS, PAGE 2 RECORDS OF SAN BERNARDINO COUNTY, IN THE CITY OF SAN BERNARDINO, STATE OF CALIFORNIA.

NESTE, BAUDIN AND STONE- CIVIL ENGINEERS

APRIL, 1966

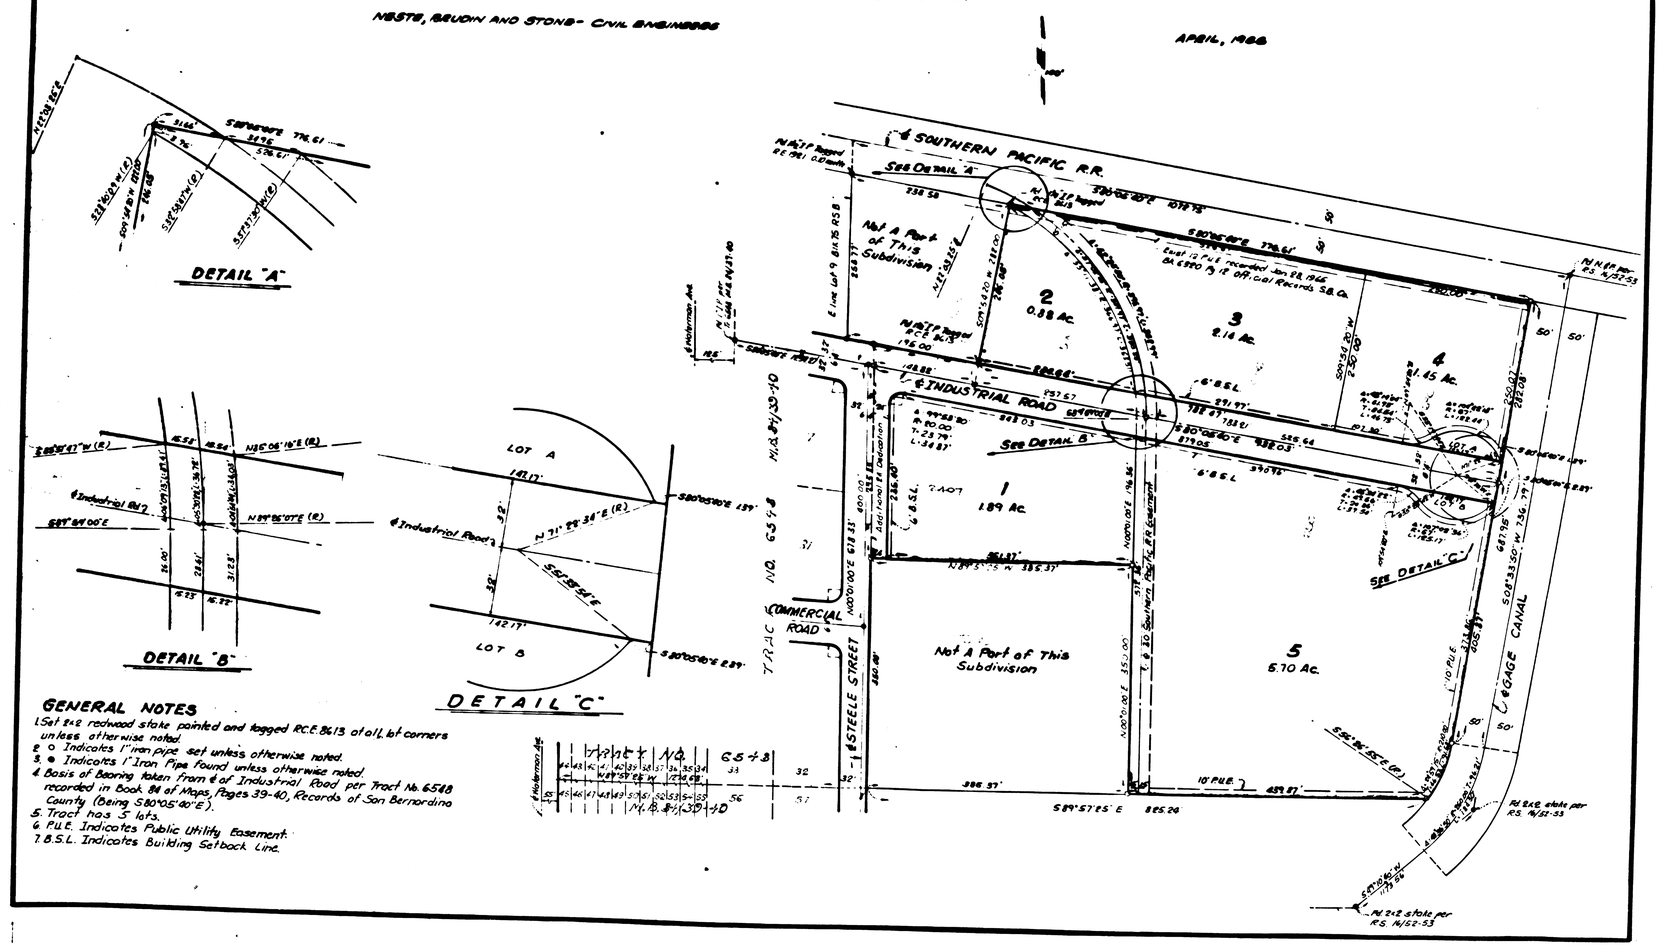

GENERAL NOTES

1. Set 2x2 redwood stake painted and tagged R.C.E. 8613 at all lot corners unless otherwise noted.
2. ○ Indicates 1" iron pipe set unless otherwise noted.
3. ● Indicates 1" Iron Pipe found unless otherwise noted.
4. Basis of Bearing taken from ℄ of Industrial Road per Tract No. 6548 recorded in Book 84 of Maps, Pages 39-40, Records of San Bernardino County (Being S80°05'40"E).
5. Tract has 5 lots.
6. P.U.E. Indicates Public Utility Easement.
7. B.S.L. Indicates Building Setback Line.

TRACT NO. 6548
M.B. 84/39-40